


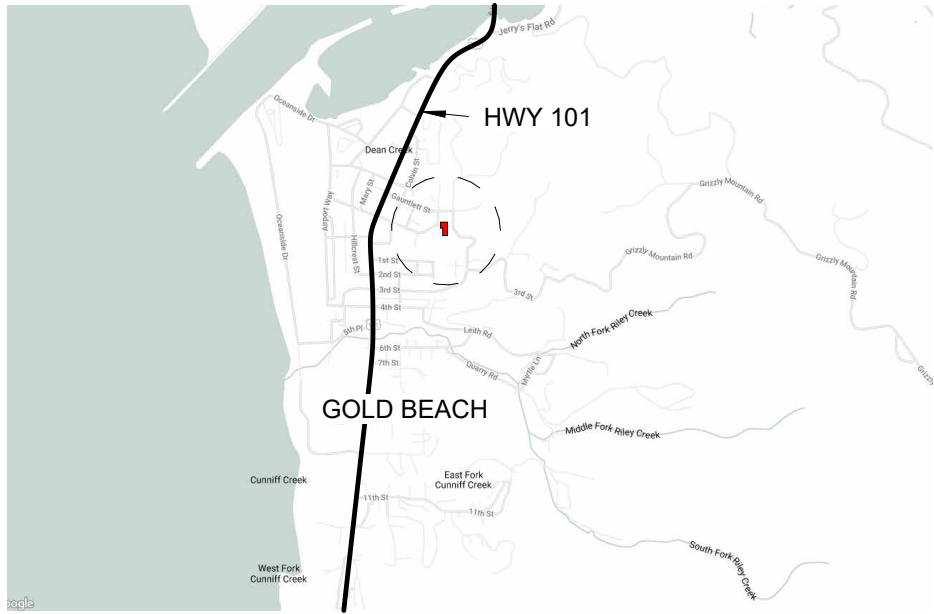


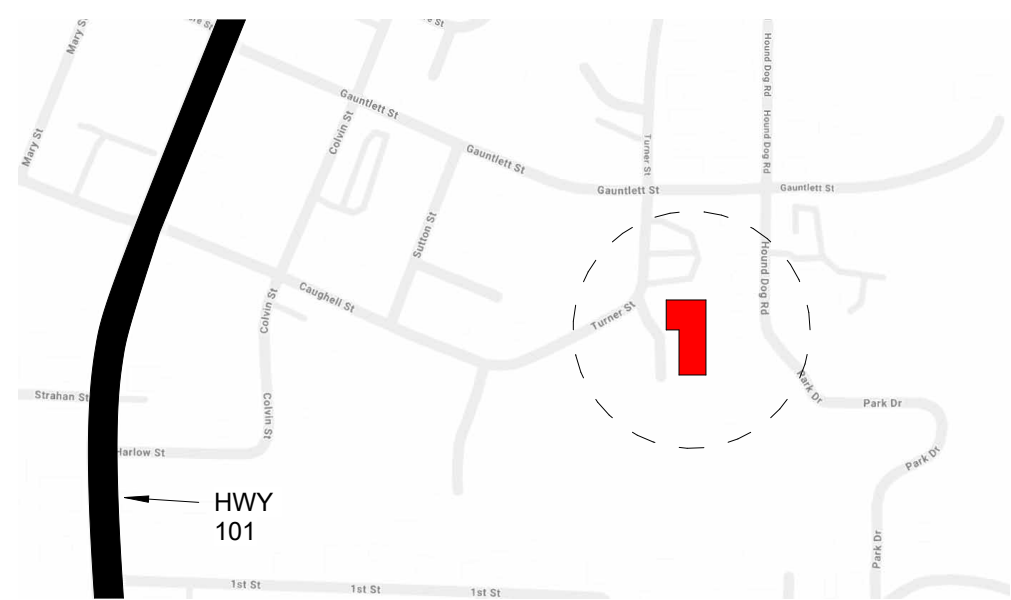

4 AREA MAP
1" = 30'-0"

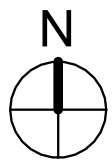

3 VICINITY MAP
1" = 30'-0"

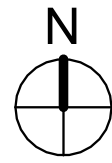

2 NORTH ENTRANCE
N.T.S.



1 VIEW FROM MAIN ENTRANCE
N.T.S.

FIRST BAPTIST CHURCH OF GOLD BEACH REMODEL

GOLD BEACH

29755 TURNER ST.
GOLD BEACH, OR, 97444

PROJECT DESCRIPTION

RENOVATION OF AN EXISTING CHURCH BUILDING, INCLUDING CLASSROOMS, COMMUNITY HALL, AND SECONDARY ENTRY. A PORTION OF THE EXISTING ROOF STRUCTURE IS TO BE REPLACED.

PROJECT TEAM

OWNER
1ST BAPTIST CHURCH
ADDRESS: 29755 TURNER ST.
GOLD BEACH, OR, 97444
PHONE: (541) 247-6363

ARCHITECT
HGE ARCHITECTS INC.
333 SOUTH 4TH ST.
COOS BAY, OR 97420
PHONE: (541) 269-1166
CONTACT: JOE SLACK

SHEET INDEX

GENERAL	
G0.0	COVER SHEET
G0.1	CODE SUMMARY
G0.2	ABBREVIATIONS
ARCHITECTURE	
A0.1	SITE PLAN
A1.1	DEMO PLAN
A2.1	1ST FLOOR PLAN
A2.2	2ND FLOOR PLAN
A2.3	FLOOR FRAMING PLAN + FOUNDATION PLAN
A2.4	ROOF PLAN + ROOF FRAMING PLAN
A3.1	BUILDING SECTIONS
A3.2	BUILDING SECTIONS
A4.1	BUILDING ELEVATIONS
A4.2	BUILDING ELEVATIONS
A5.1	DETAILS - ENVELOPE
A5.2	DETAILS - ENVELOPE
A5.3	DETAILS - HALLWAY INTERIOR + EXTERIOR STAIR
A5.4	DETAILS - NORTH ENTRY STAIR
A5.5	DETAILS - ADA RAMP
A5.6	DETAILS - INTERIOR WINDOW/DOOR
A5.7	DETAILS - STOREFRONT DOORS
A6.1	REFLECTED CEILING PLAN & SCHEDULES

HGE
ARCHITECTS, INC.

333 S. 4TH STREET
COOS BAY, OR 97420
P: 541.269.1166
general@hge1.com
www.hge1.com

REGISTERED ARCHITECT
2640
JOSEPH A. SLACK
2640
JOSEPH A. SLACK
COOS BAY, OREGON
STATE OF OREGON

PROJECT NO.: 25-020
FIRST BAPTIST CHURCH OF GOLD BEACH REMODEL

29755 TURNER ST.
GOLD BEACH, OR, 97444

PERMITTING

REVISIONS:
DATE DESCRIPTION

DATE: JAN/2026

SHEET TITLE:
COVER SHEET

G0.0

Copyright © 2024
HGE ARCHITECTS, INC.

GENERAL SYMBOLS / ABBREVIATIONS

LEGEND - PLAN SYMBOLS

	BUILDING SECTION SYMBOL
	DETAIL SYMBOL
	ENLARGED PLAN SYMBOL
	EXTERIOR ELEVATION SYMBOL
ROOM NAME 000	ROOM NAME AND NUMBER
	WALL TYPE IDENTIFICATION
	WINDOW IDENTIFICATION
	DOOR IDENTIFICATION
	1 HOUR FIRE RATED WALL
F.E.	FIRE EXTINGUISHER - SURFACE MOUNT
<u>F.E.C.</u>	FIRE EXTINGUISHER CABINET AND FIRE EXTINGUISHER - SEMI-RECESSED
FD	FLOOR DRAIN
? — — —	GRID LINES
	LEVEL OR SPOT ELEVATIONS
	CEILING HEIGHT & FINISH

ABBREVIATIONS

ABBREVIATIONS ABOVE ARE FOR ARCHITECTURAL SHEETS ONLY.

<	ANGLE	ID	INSIDE DIAMETER
@	AT	IN	INCHES
&	AND	INFO	INFORMATION
~	APPROXIMATELY	INSUL	INSULATION
#	NUMBER	INT	INTERIOR
<	LESS THAN		
>	GREATER THAN	JAN	JANITOR
		JT	JOINT
AB	ANCHOR BOLT	NA	NOT APPLICABLE
AC	ACOUSTIC / ASPHALT CONCRETE	NIC	NOT IN CONTRACT
ACT	ACOUSTIC CEILING TILE	NO	NUMBER
AD	AREA DRAIN	NOM	NOMINAL
ADD	ADDITIONAL	NTS	NOT TO SCALE
ADJ	ADJUSTABLE		
AFF	ABOVE FINISH FLOOR		
AHU	AIR HANDLING UNIT		
AL	ALUMINUM		
ALT	ALTERNATE		
APPROX	APPROXIMATE		
ARCH	ARCHITECTURAL		
BB	BOND BEAM	O/	OVER
BD	BOARD	OA	OVERALL
BF	BOTH FACES	OC	ON CENTER
BLDG	BUILDING	OD	OUTSIDE DIAMETER / OVERFLOW DRAIN
BLKG	BLOCKING	OFci	OWNER FURNISHED, CONTRACTOR INSTALLED
BLK	BLOCK	OFF	OFFICE
BM	BEAM/BENCH MARK	OPNG	OPENING
BOT	BOTTOM	OPP	OPPOSITE
BRKT	BRACKET	OZ	OUNCE
BTWN	BETWEEN		
CAB	CABINET	PART	PARTITION
CER	CERAMIC	PC	PIECE
CFCI	CONTRACTOR FURNISHED, CONTRACTOR INSTALLED	PERF	PERFORATED
CG	CORNER GUARD	PH	PHASE / PHILIPS HEAD
CH	COAT HOOK	PL	PLATE / PROPERTY LINE
CIP	CAST IN PLACE	PLAM	PLASTIC LAMINATE
CJ	CONTROL JOINT / CONSTRUCTION JOINT	PLYWD	PLYWOOD
CLG	CEILING	PR	PAIR
CLR	CLEAR		
COL	COLUMN	PRE-FAB	PREFABRICATED
COMB	COMBINATION	PRE-FIN	PRE-FINISHED
COMP	COMPOSITION		
CMU	CONCRETE MASONRY UNIT	PSF	POUNDS PER SQUARE FOOT
CONC	CONCRETE	PSI	POUNDS PER SQUARE INCH
CONT	CONTINUOUS	PT	PRESSURE TREATED / PAINT / POINT
CORR	CORRIDOR	PTD	PAPER TOWEL DISPENSER
CPT	CARPET	PVC	POLYVINYL CHLORIDE
CR	CARD READER		
CW	COLD WATER	QT	QUARRY TILE
		QTY	QUANTITY
D	DEPTH	RAD	RADIUS
DBL	DOUBLE	RB / RBR	RUBBER BASE
DF	DRINKING FOUNTAIN	RCP	REFLECTED CEILING PLAN
DIA	DIAMETER	RD	ROOF DRAIN
DIAG	DIAGONAL	REC	RECESSED
DIM	DIMENSION	REF	REFERENCE
DIV	DIVISION	REINF	REINFORCING
DN	DOWN	REQD	REQUIRED
DS	DOWNSPOUT	RES	RESILIENT
DWG	DRAWING	RM	ROOM
DWL	DOWEL	RO	ROUGH OPENING
(E)	EXISTING	SA	SELF ADHERED
EA	EACH	SAM	SELF ADHERED MEMBRANE
EF	EACH FACE	SAMF	SELF ADHERED MEMBRANE FLASHING
EJ	EXPANSION JOINT	SCHD	SCHEDULE
EL	ELEVATION	SD	SOAP DISPENSER
ELEC	ELECTRICAL	SECT	SECTION
ELEV	ELEVATOR / ELEVATION	SF	SQUARE FOOT / SAND FLOAT
EMBED	EMBEDDED	SHT	SHEET
EQ	EQUAL	SIM	SIMILAR
EQUIP	EQUIPMENT	SND	SANITARY NAPKIN DISPENSER
ETR	EXISTING TO REMAIN	SOG	SLAB ON GRADE
EW	EACH WAY	SPEC	SPECIFICATION
EXP	EXPANSION	SQ	SQUARE
EXT	EXTERIOR	SS	STAINLESS STEEL
		ST	STREET
		STD	STANDARD
		STL	STEEL
		SUSP	SUSPENDED
		SYM	SYMMETRICAL
FA	FIELD ADJUSTABLE	T&B	TOP AND BOTTOM
FV	FIELD VERIFY	T&G	TONGUE AND GROOVE
FD	FLOOR DRAIN	TD	TOWEL DISPENSER
FDN	FOUNDATION	TDW	TOWEL DISPENSER AND WASTE
FEC	FIRE EXTINGUISHER CABINET	TEMP	TEMPERATURE / TEMPERED
FHC	FIRE HOSE CABINET	THK	THICK
FF	FINISH FLOOR	TOC	TOP OF CURB / TOP OF CONCRETE
FIN	FINISH	TOD	TOP OF DECK / TOP OF DUCT ELEVATION
FLR	FLOOR	TOF	TOP OF FOOTING
FLEX	FLEXIBLE	TOP	TOP OF PIPE ELEVATION
FOS	FACE OF STUD	TOS	TOP OF SLAB / TOP OF STEEL
FP	FIREPROOF / FIRE PROTECTION	TOW	TOP OF WALL
FR	FIRE RETARDANT	TPD	TOILET PAPER DISPENSER
FT	FEET	TPH	TOILET PAPER HOLDER
FTG	FOOTING	TRANS	TRANSVERSE
		TYP	TYPICAL
GA	GAUGE	UG	UNDERGROUND
GAL	GALLON	UNO / UON	UNLESS NOTED OTHERWISE
GALV	GALVANIZED		
GB	GRAB BAR		
GEN	GENERAL	VCT	VINYL COMPOSITION TILE
GFRG	GLASS FIBER REINFORCED CONCRETE	VERT	VERTICAL
GFRG	GLASS FIBER REINFORCED GYPSUM	VEST	VESTIBULE
GLB	GLUE LAMINATED BEAM		
GWB	GYPSUM WALL BOARD		
GYP	GYPSUM		
H	HEIGHT	W	WIDE FLANGE STEEL BEAM
HDWD	HARDWOOD	W/	WITH
HK	HOOK	WD	WOOD
HM	HOLLOW METAL	W/O	WITHOUT
HP	HIGH POINT	WP	WEATHERPROOF
HT	HEIGHT	WR	WASTE RECEPTACLE / WATER RESISTANT
HVAC	HEATING VENTILATION AND AIR CONDITIONING	WRB	WATER RESISTIVE BARRIER
		WWF	WELDED WIRE FABRIC

PERMITTING


REVISIONS:		
#	DATE	DESCRIPTION

DATE: JAN/2026


SHEET TITLE:
ABBREVIATIONS

G0.2

1/13/2026 4:30:59 PM H:\Architecture\Jobs\25.020 First Baptist Church Remodel 2025 - Gold Beach\1 Drawings\7_CAD & Revit\25.02 First Baptist Church Remodel -Preliminary Set.rvt

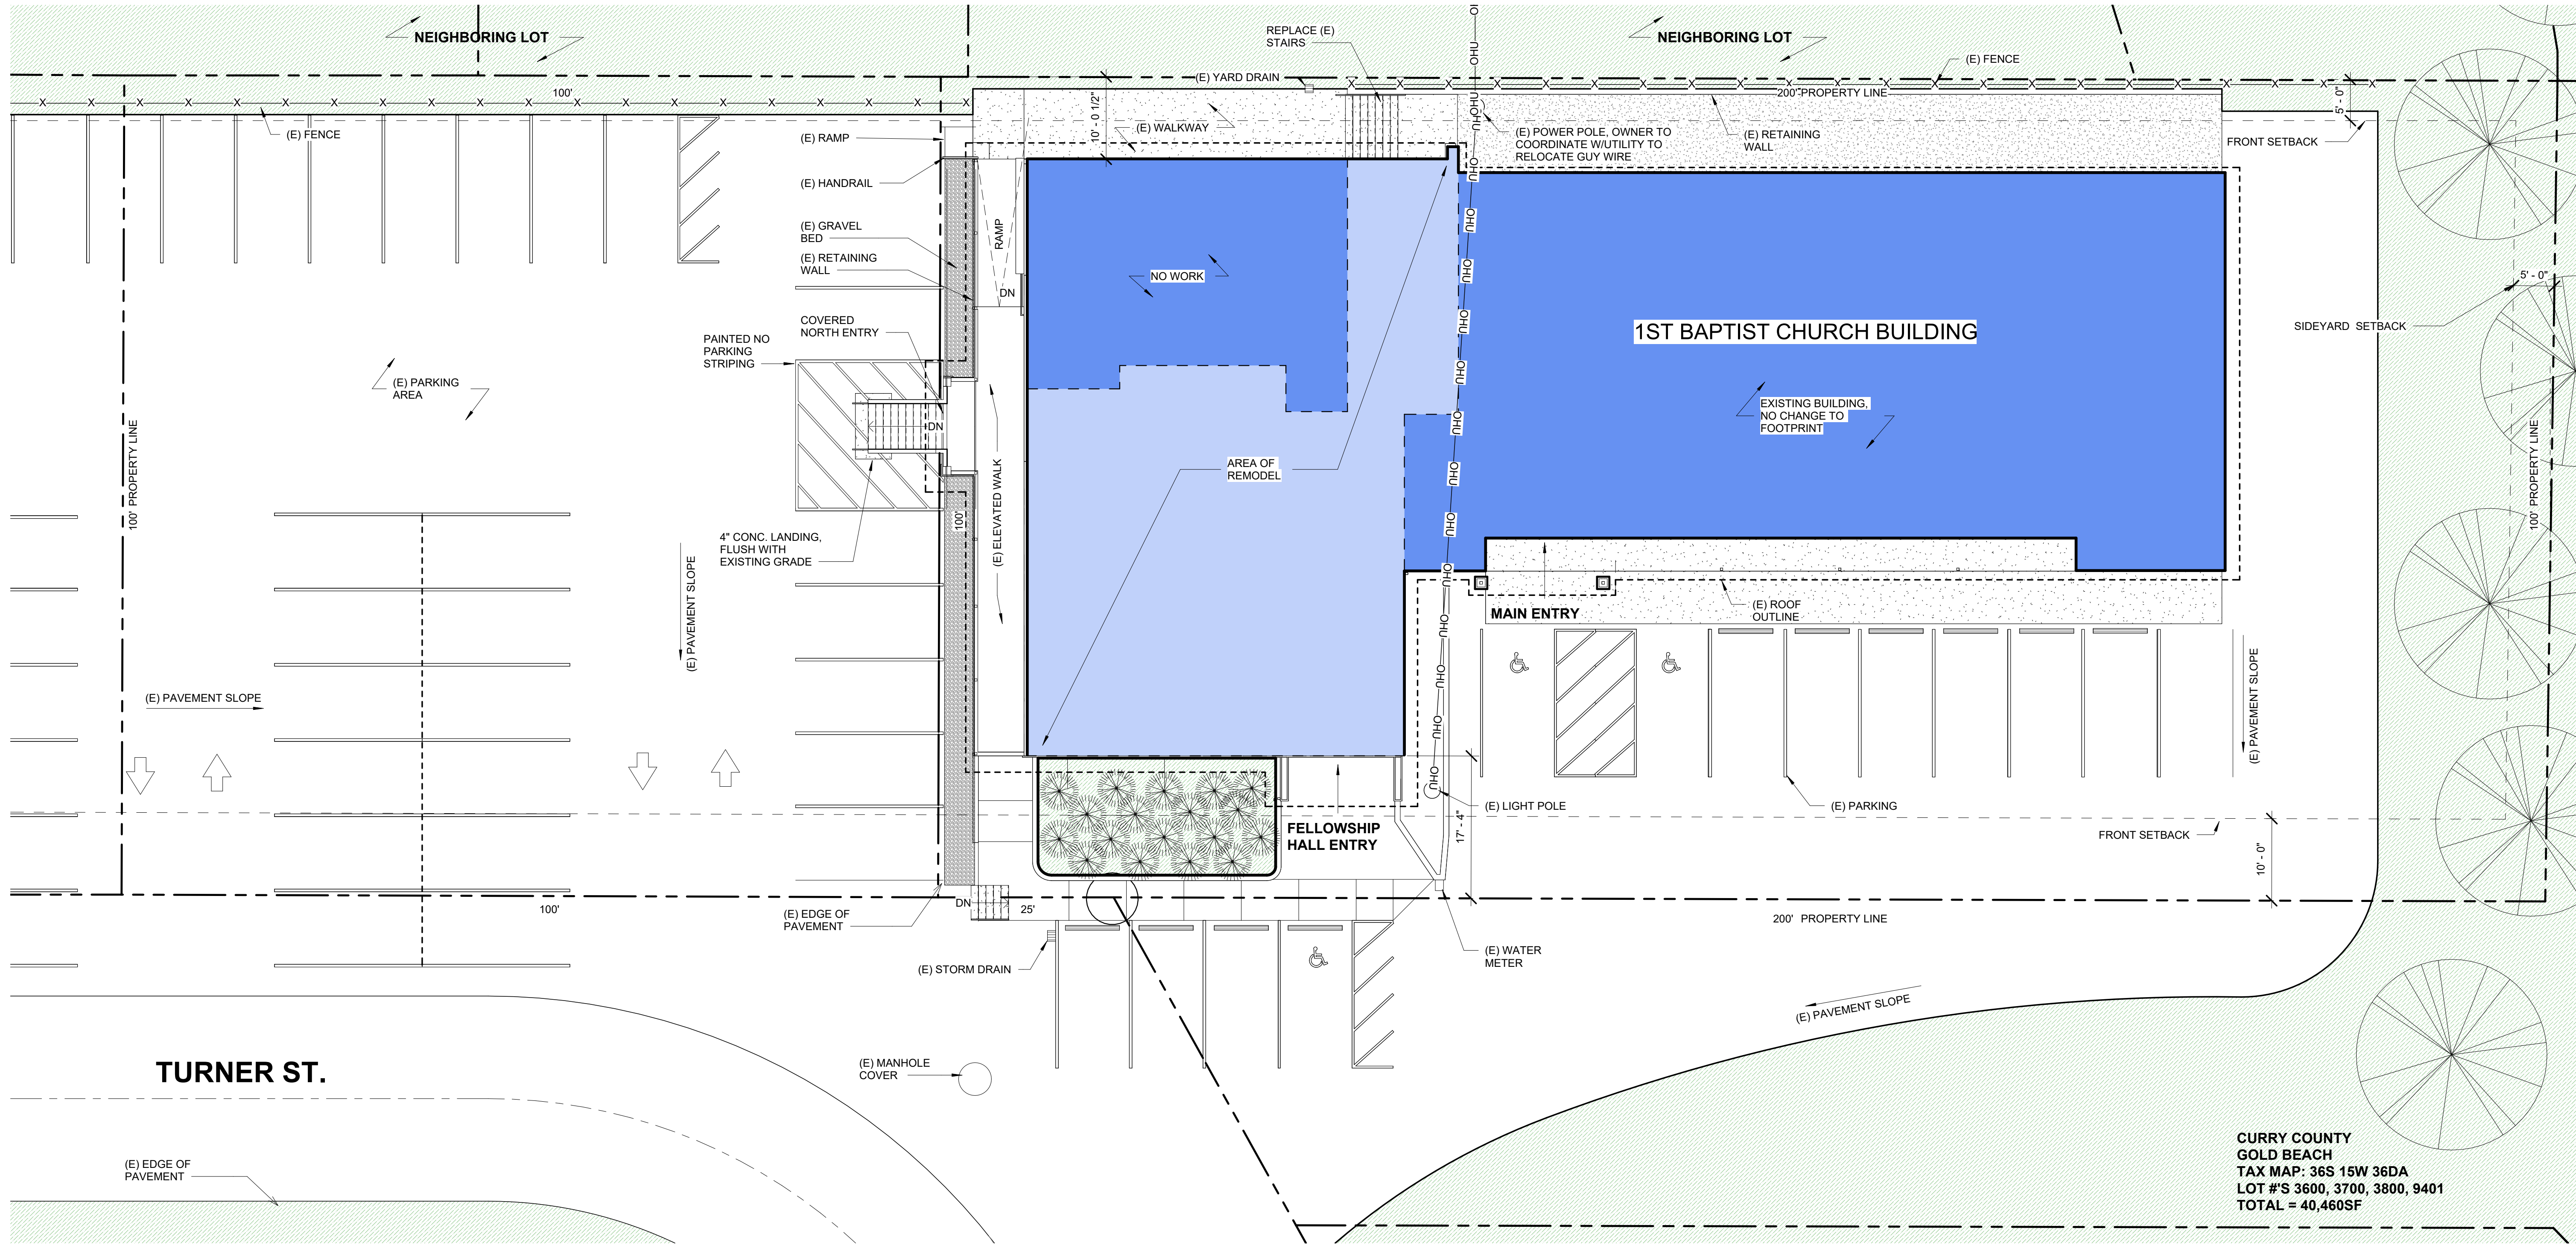

1 SITE PLAN
1" = 10'-0"

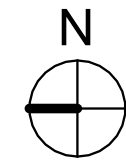

SITE PLAN LEGEND

- (E) BUILDING FOOTPRINT
- ASPHALT (E)
- CONC. SIDEWALK/ CURB
- PLANTER / LANDSCAPING
- (E) FENCE
- (E) OVERHEAD UTILITIES

FIRST BAPTIST CHURCH OF GOLD BEACH REMODEL

PROJECT NO.: 25.020
29755 TURNER ST
GOLD BEACH, OR 97444


PERMITTING


REVISIONS:		
#	DATE	DESCRIPTION

DATE: JAN/2026

SHEET TITLE:
SITE PLAN

A0.1

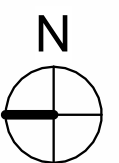

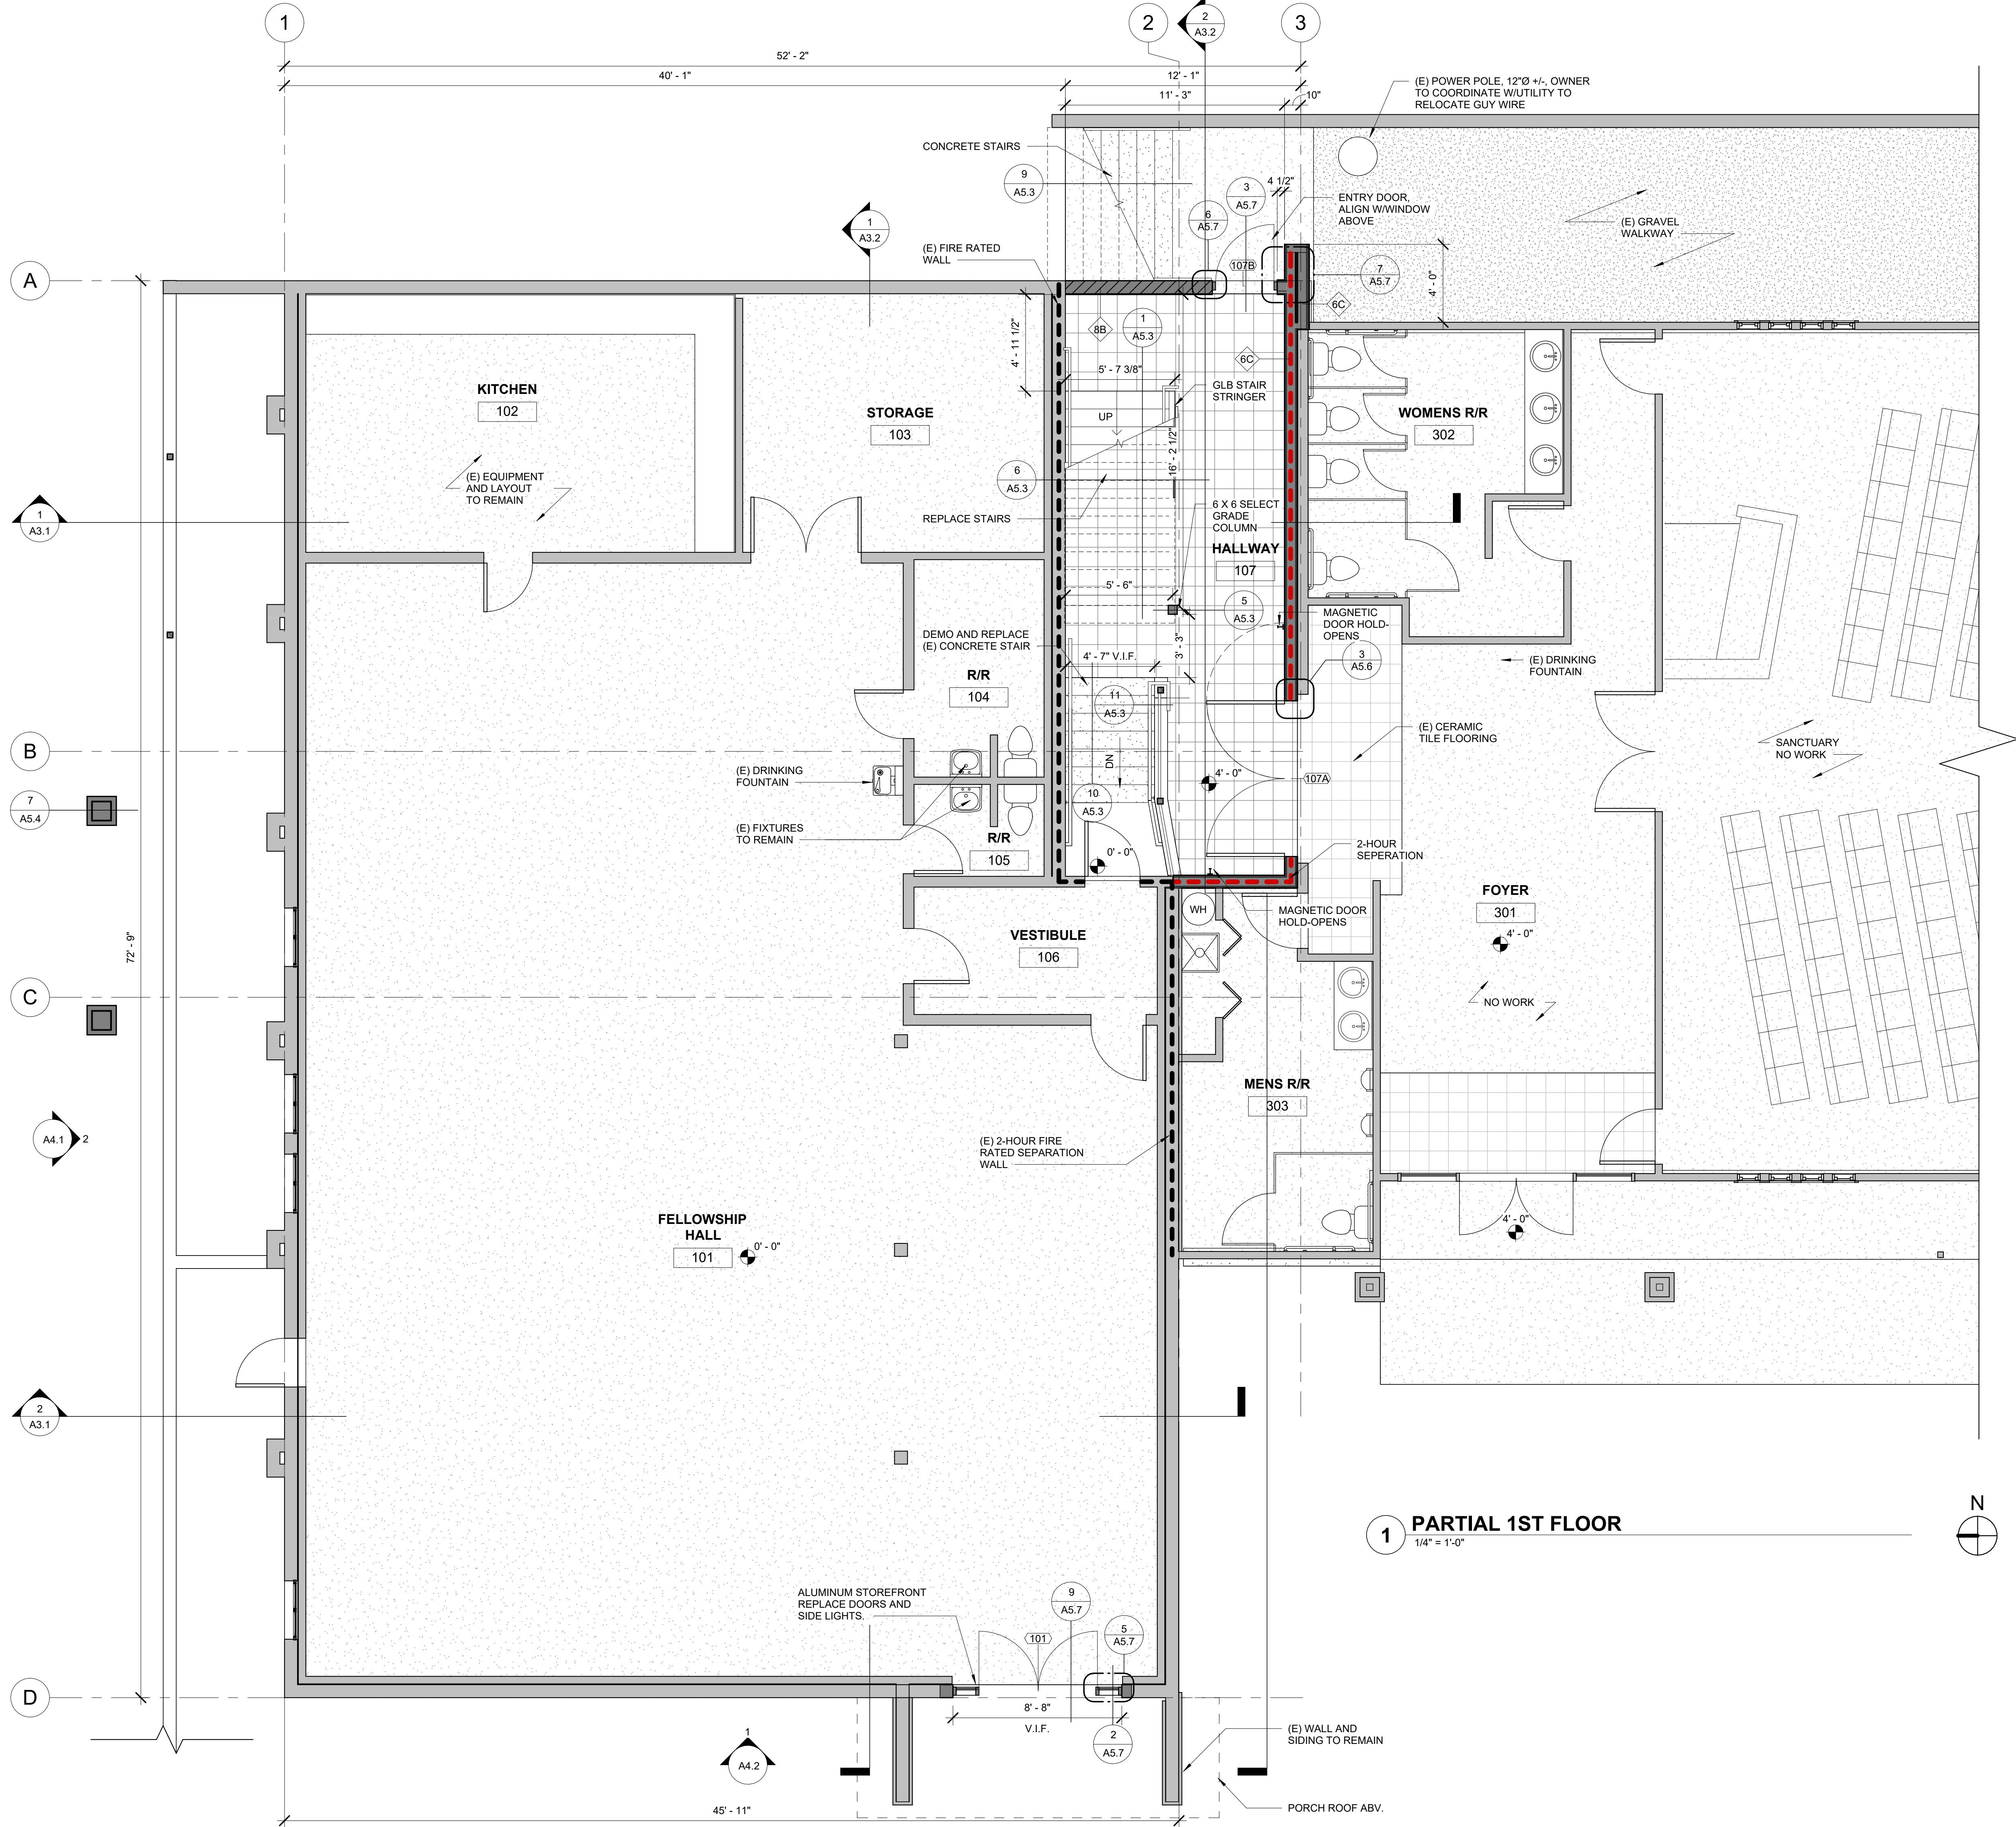


FLOOR PLAN LEGEND

- EXISTING WALLS TO REMAIN
- STUD WALLS, SEE A6.1 WALL TYPES
- CMU WALLS
- 1/2 HEIGHT WALLS
- FIRE RATED WALLS
- (E) FIRE RATED WALLS
- NEW SLAB
- DOOR NUMBER, SEE SHEET A6.1
- WINDOW TYPE, SEE SHEET A6.1



333 S. 4TH STREET
COOS BAY, OR 97420
P: 541.269.1166
general@hge1.com
www.hge1.com

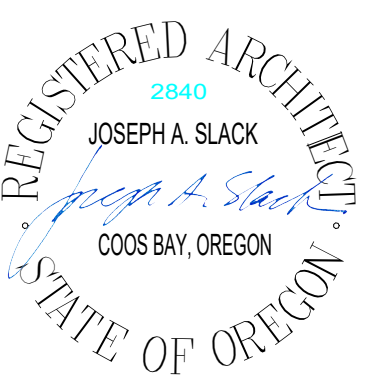


PROJECT NO.: 25.020
FIRST BAPTIST CHURCH OF GOLD BEACH REMODEL
29755 TURNER ST
GOLD BEACH, OR 97444

PERMITTING		
REVISIONS:		
#	DATE	DESCRIPTION
DATE: JAN/2026		
SHEET TITLE:		
1ST FLOOR PLAN		

A2.1

Copyright © 2024
HGE ARCHITECTS, Inc.

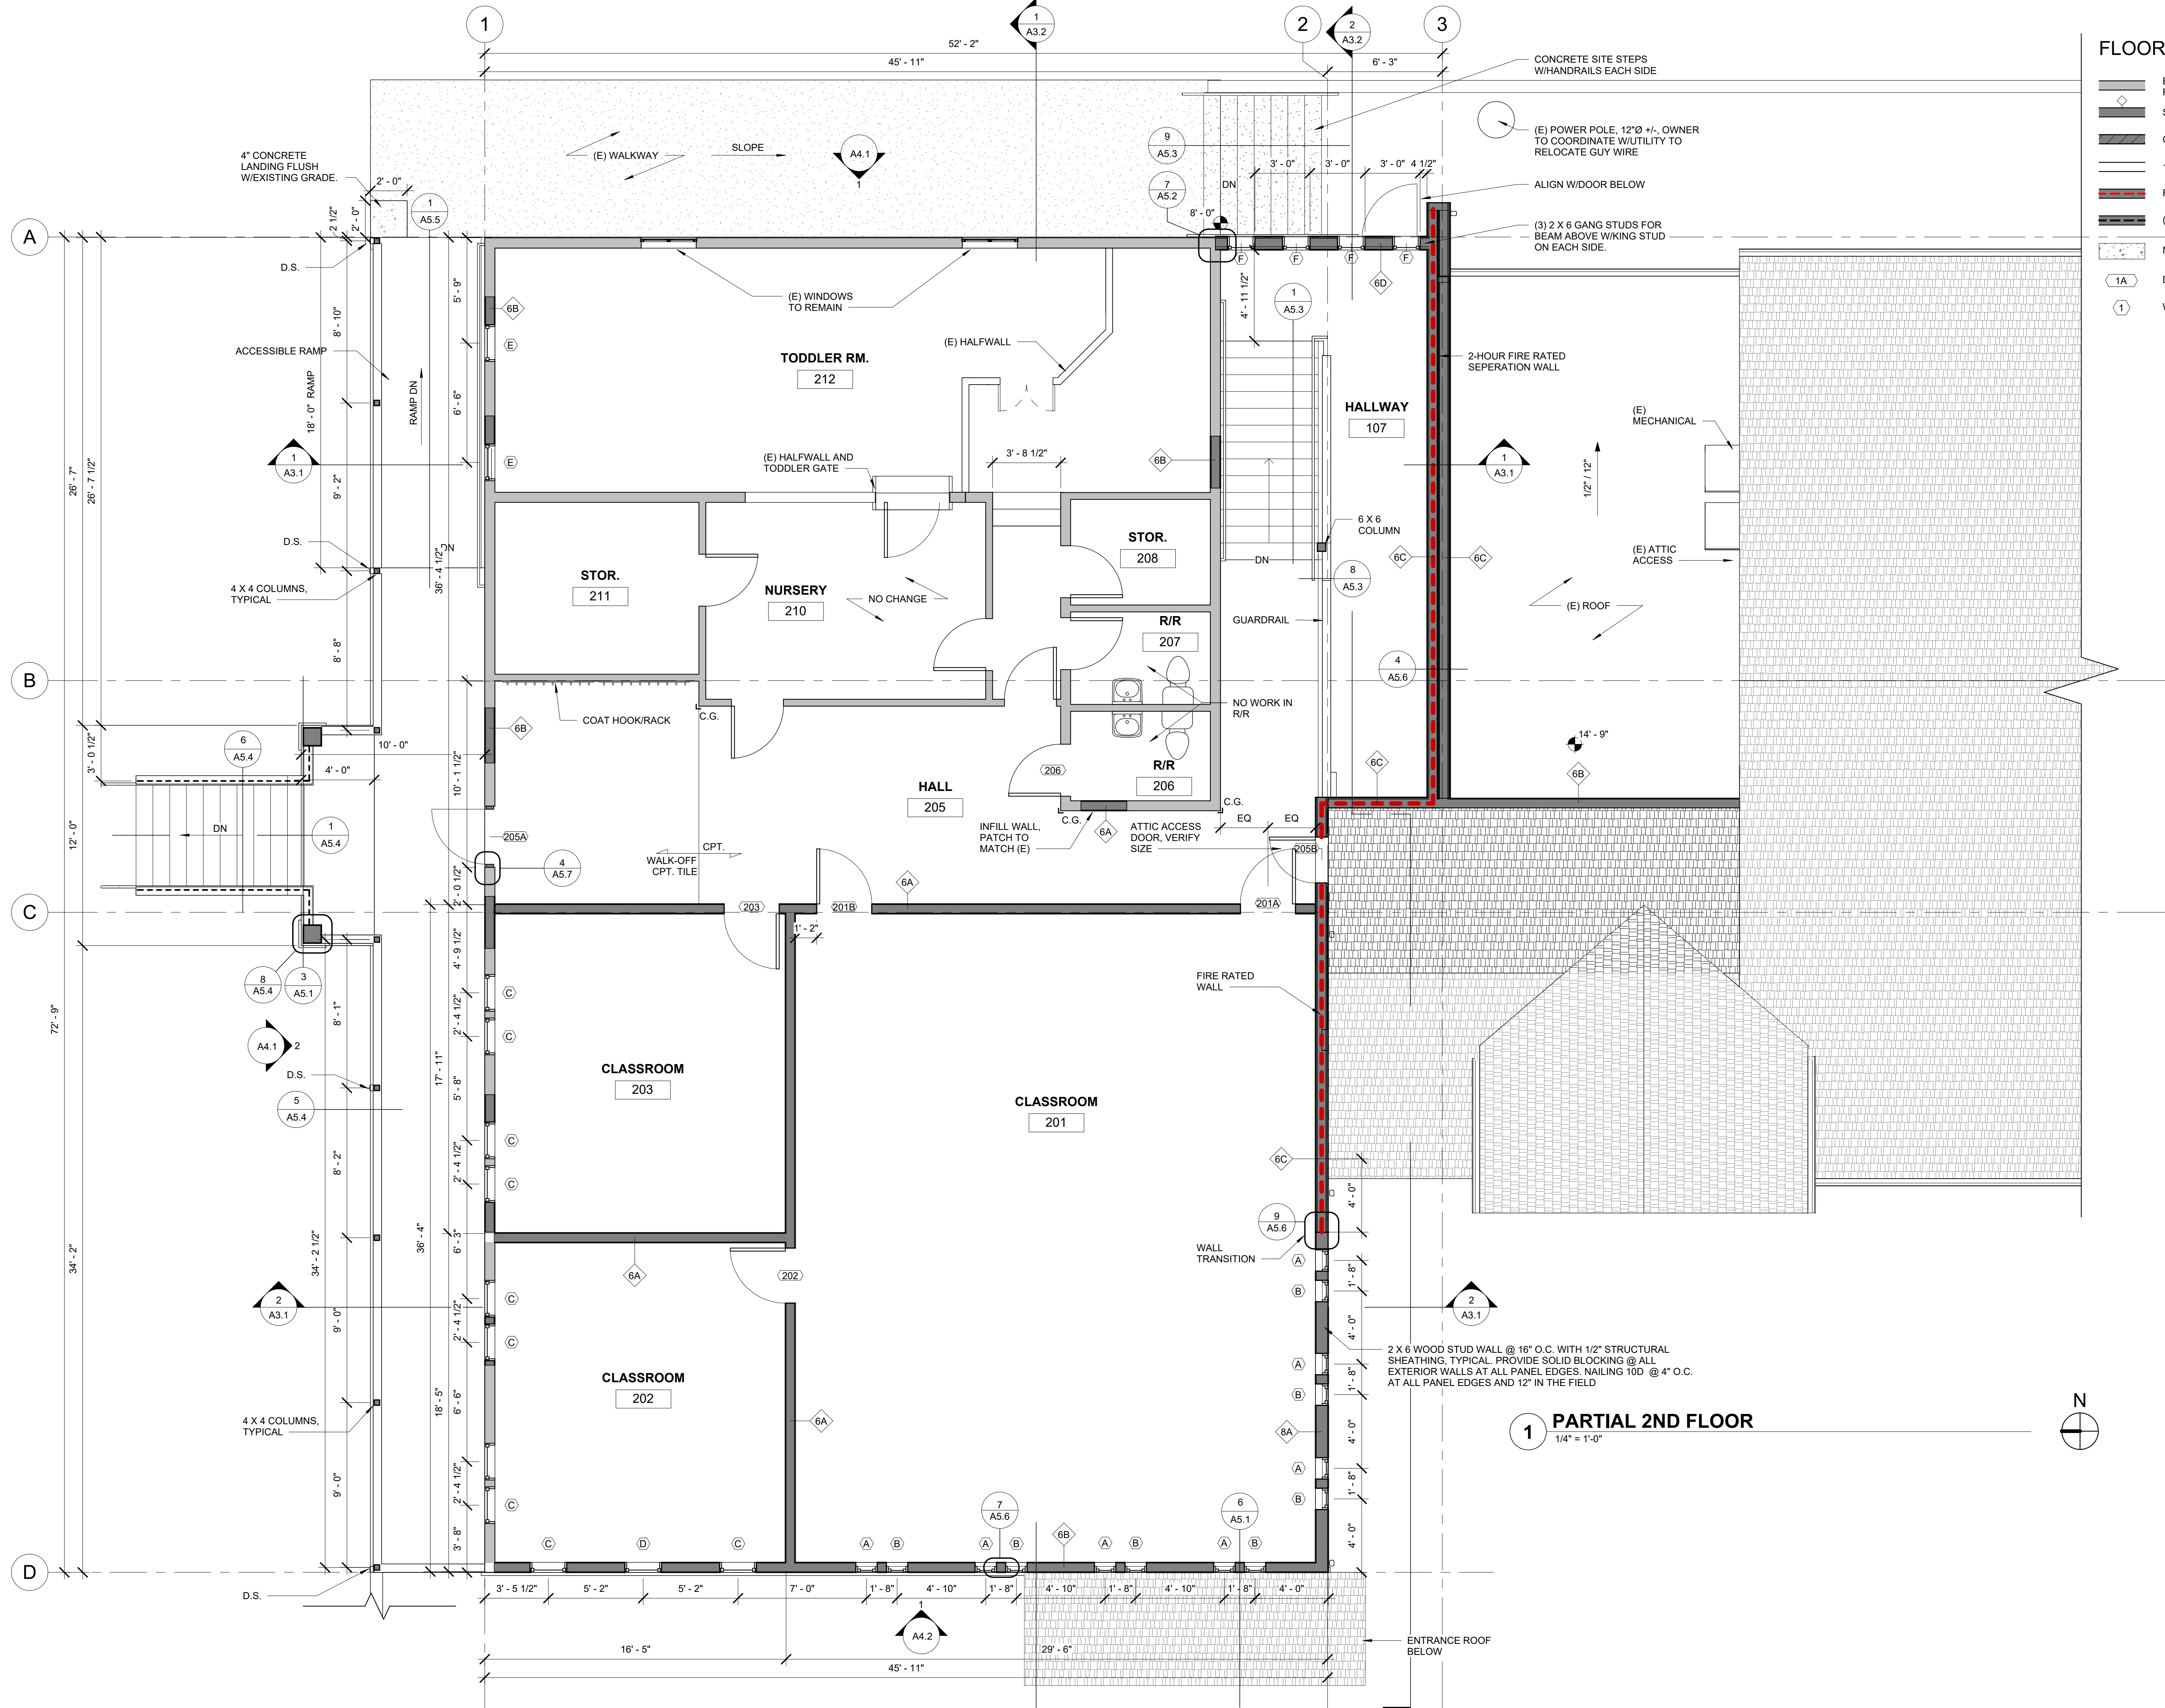

FLOOR PLAN LEGEND

- EXISTING WALLS TO REMAIN
- STUD WALLS, SEE A6.1 WALL TYPES
- CMU WALLS
- 1/2 HEIGHT WALLS
- FIRE RATED WALLS
- (E) FIRE RATED WALLS
- NEW SLAB
- DOOR NUMBER, SEE SHEET A6.1
- WINDOW TYPE, SEE SHEET A6.1

HGEARCHITECTS

333 S. 4TH STREET
COOS BAY, OR 97420
P: 541.269.1166
general@hge1.com
www.hge1.com

REGISTERED ARCHITECT
2840
JOSEPH A. SLACK
JOSEPH A. SLACK
COOS BAY, OREGON
STATE OF OREGON

PROJECT NO.: 25.020

FIRST BAPTIST CHURCH OF GOLD BEACH REMODEL

29755 TURNER ST
GOLD BEACH, OR 97444

PERMITTING


REVISIONS:
DATE DESCRIPTION

DATE: JAN/2026


SHEET TITLE:
2ND FLOOR PLAN

A2.2




Copyright © 2024
HGE ARCHITECTS, Inc.


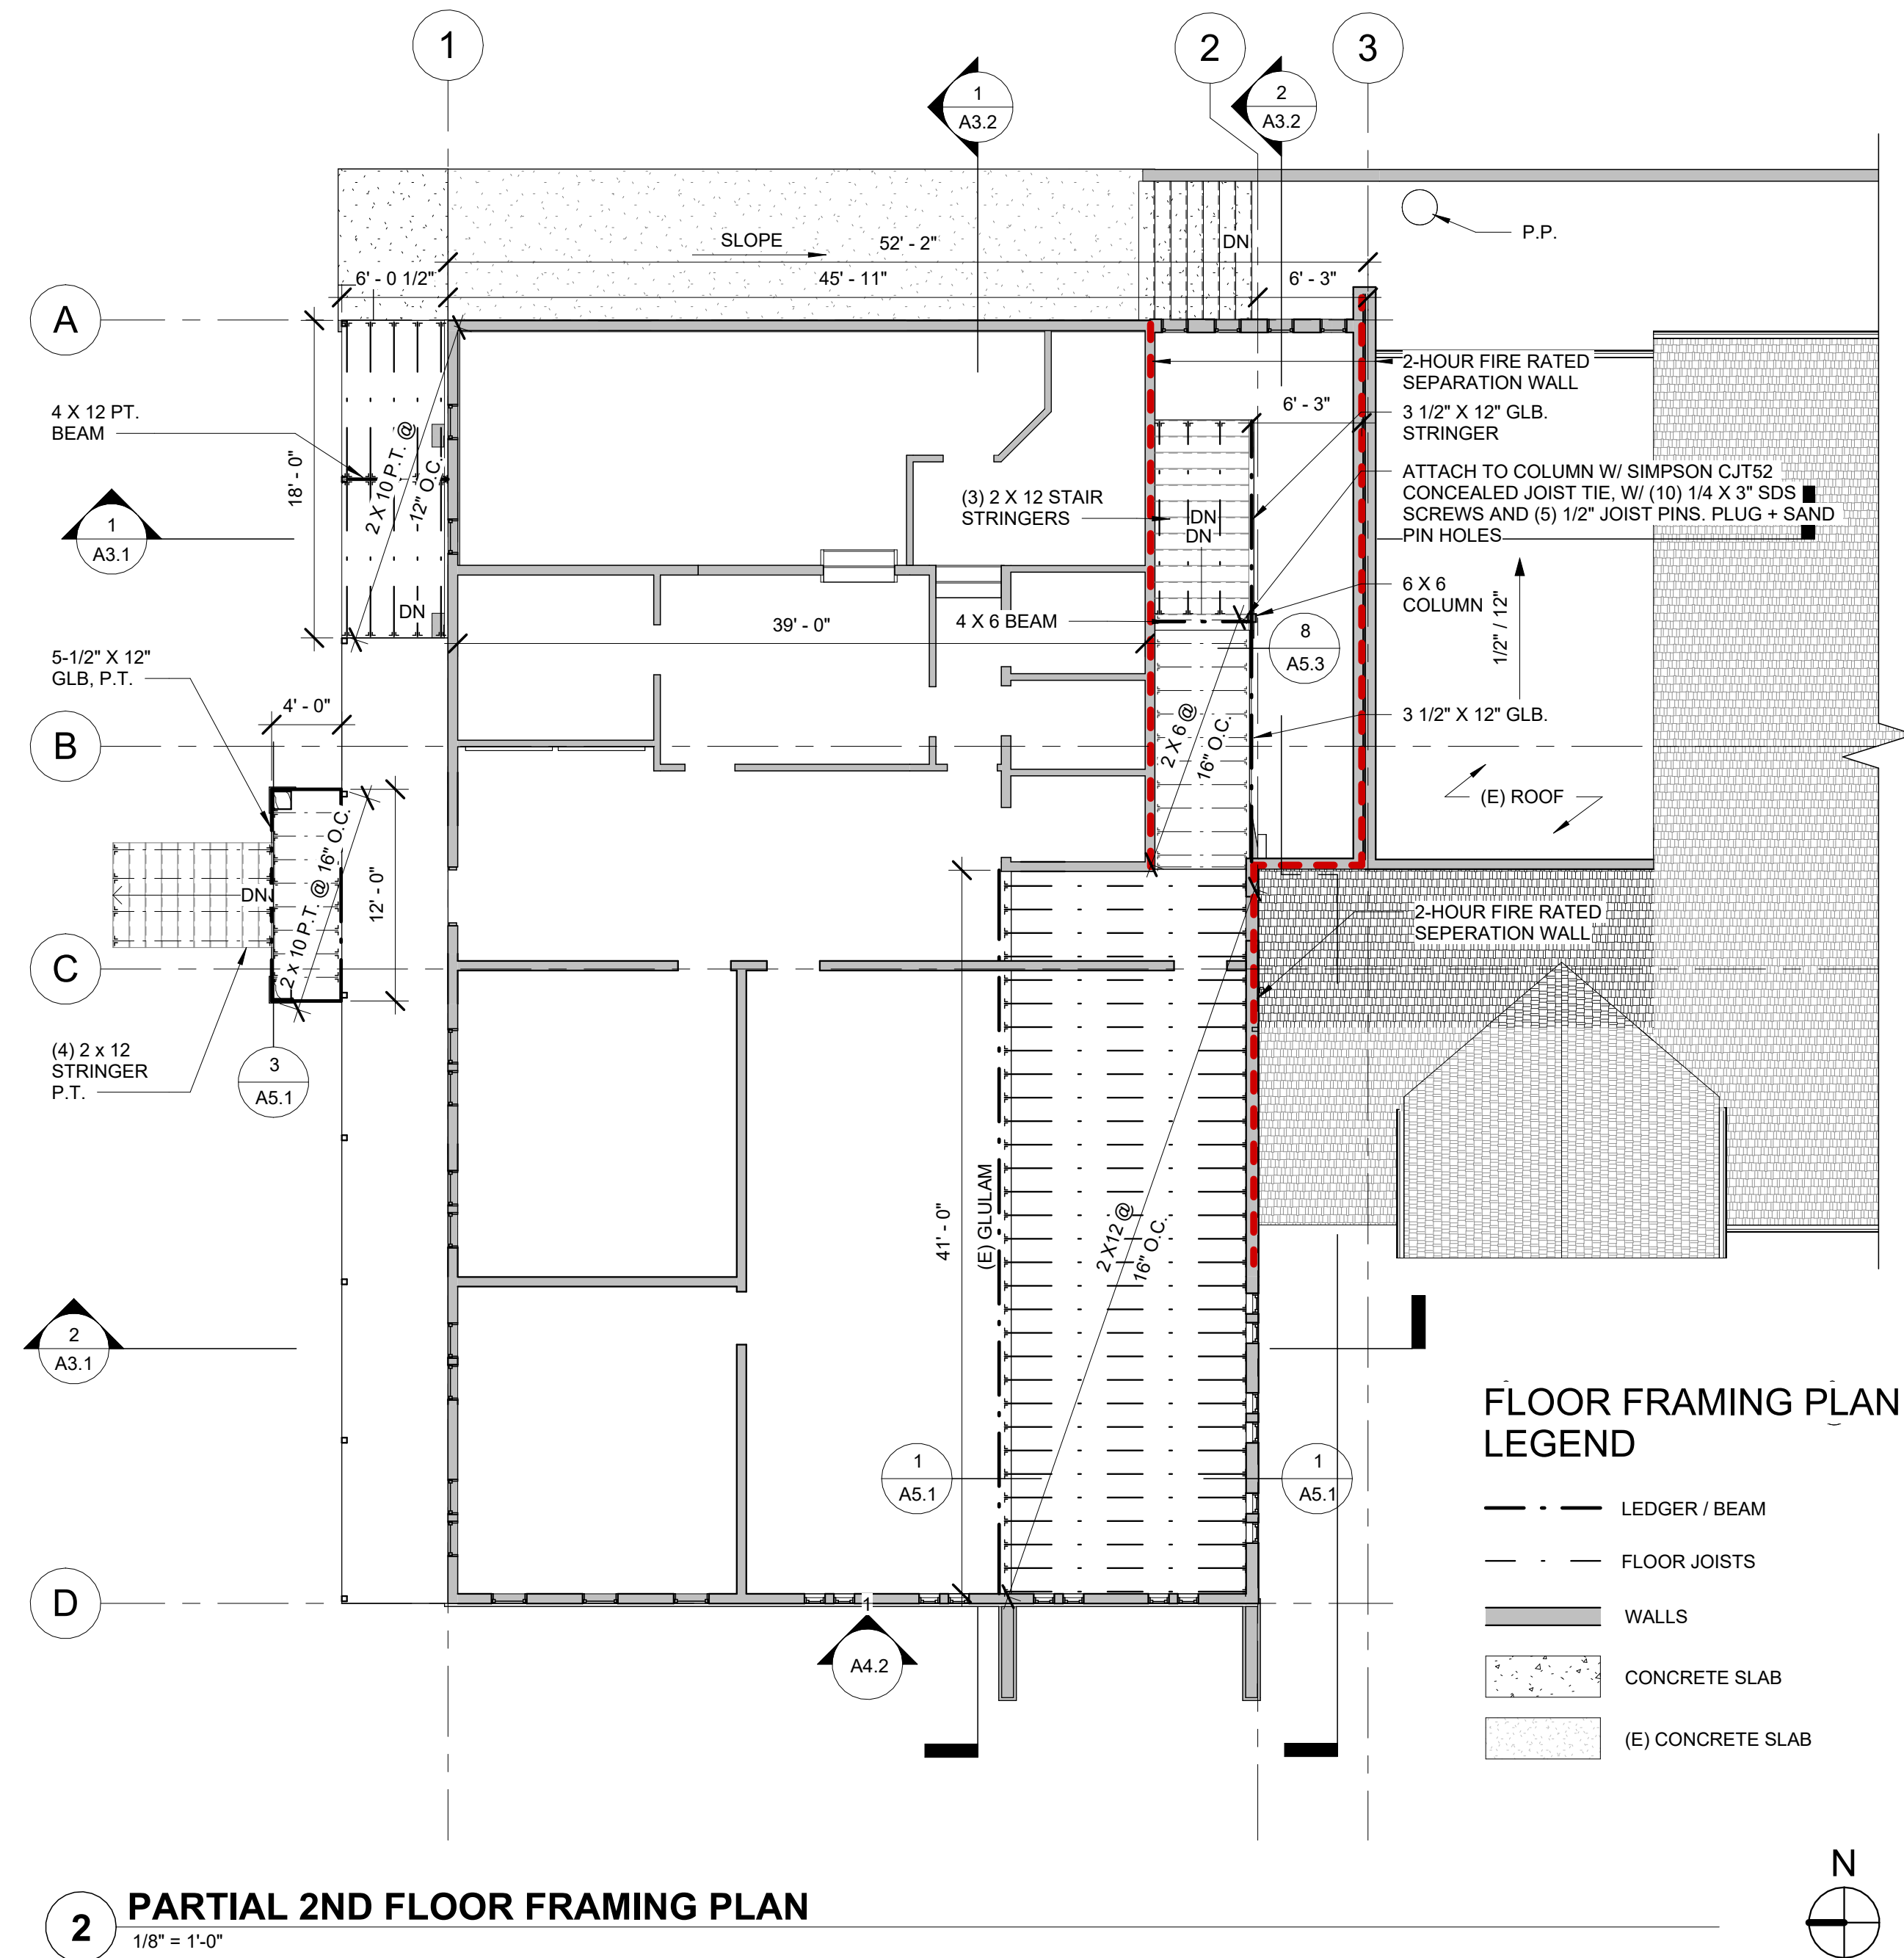


2 PARTIAL 2ND FLOOR FRAMING PLAN
1/8" = 1'-0"

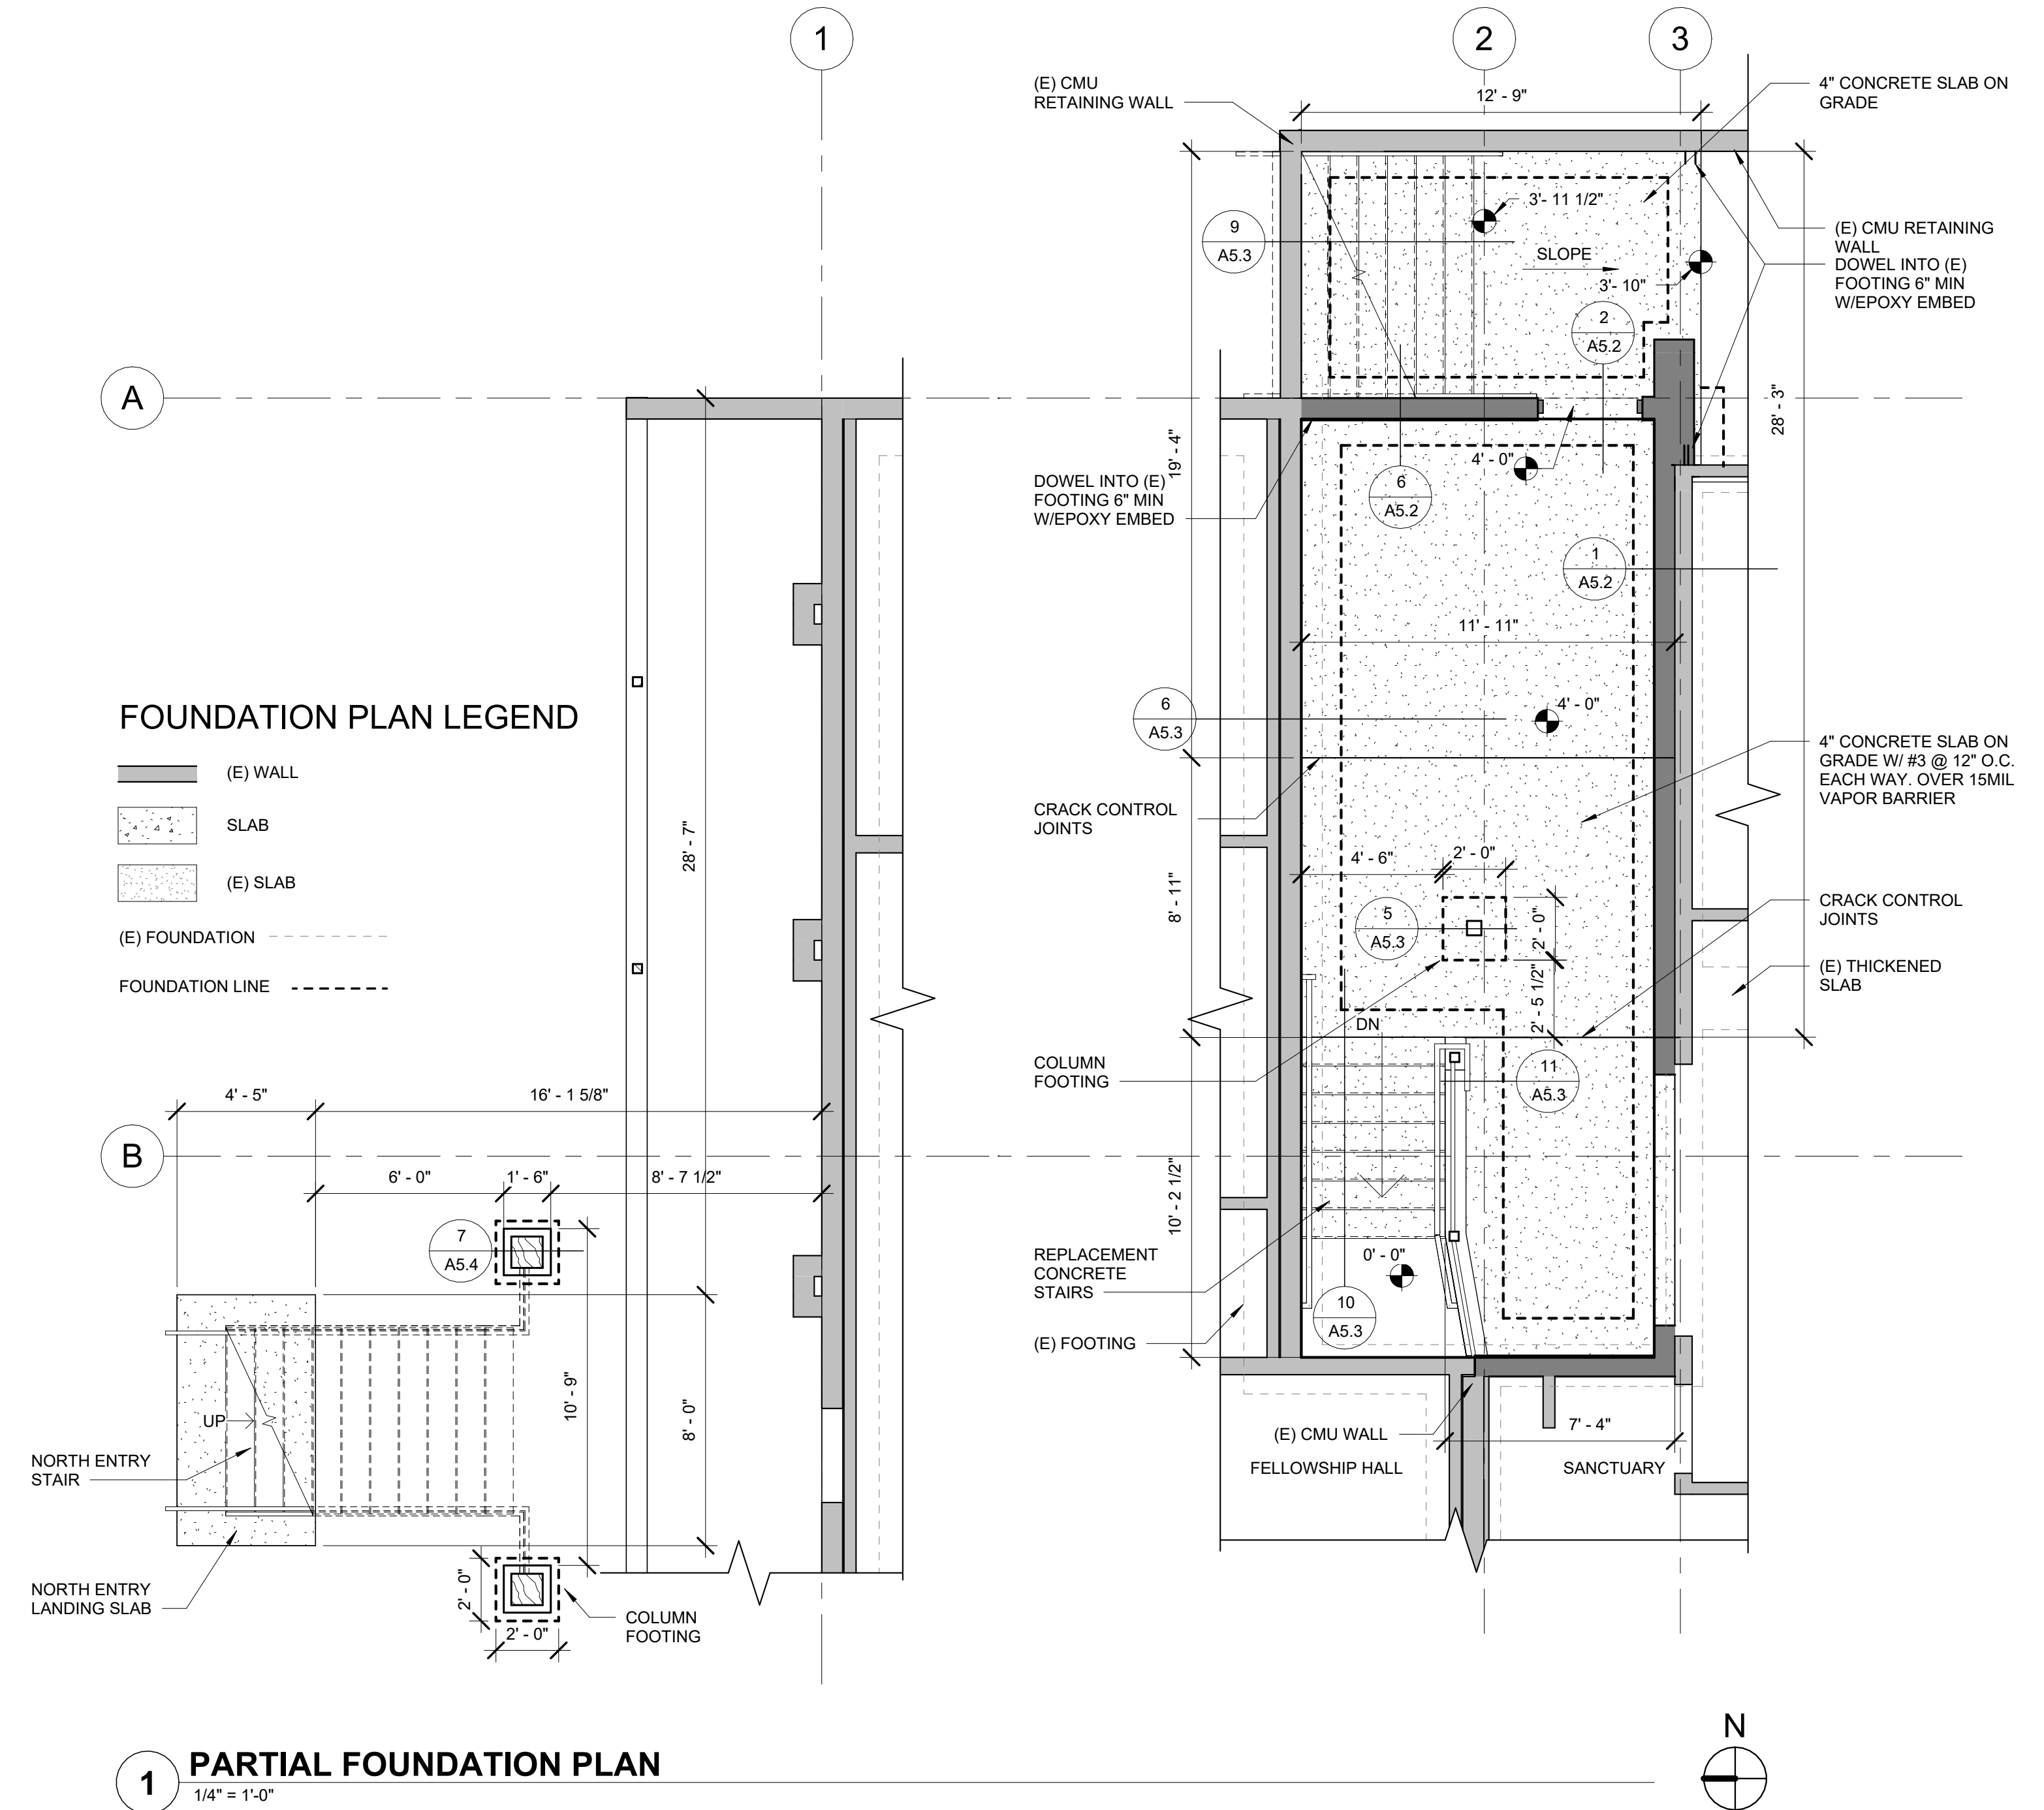


1 PARTIAL FOUNDATION PLAN

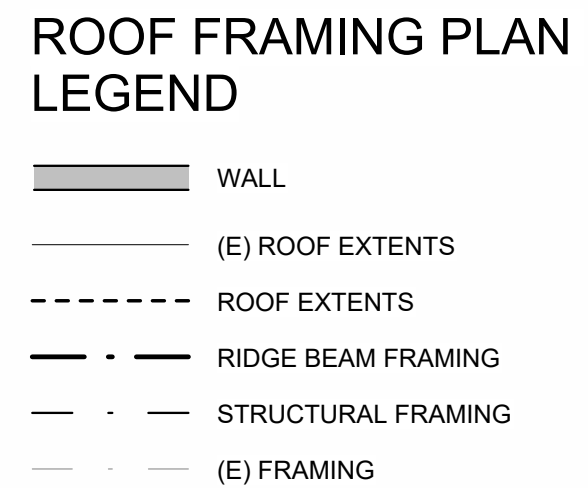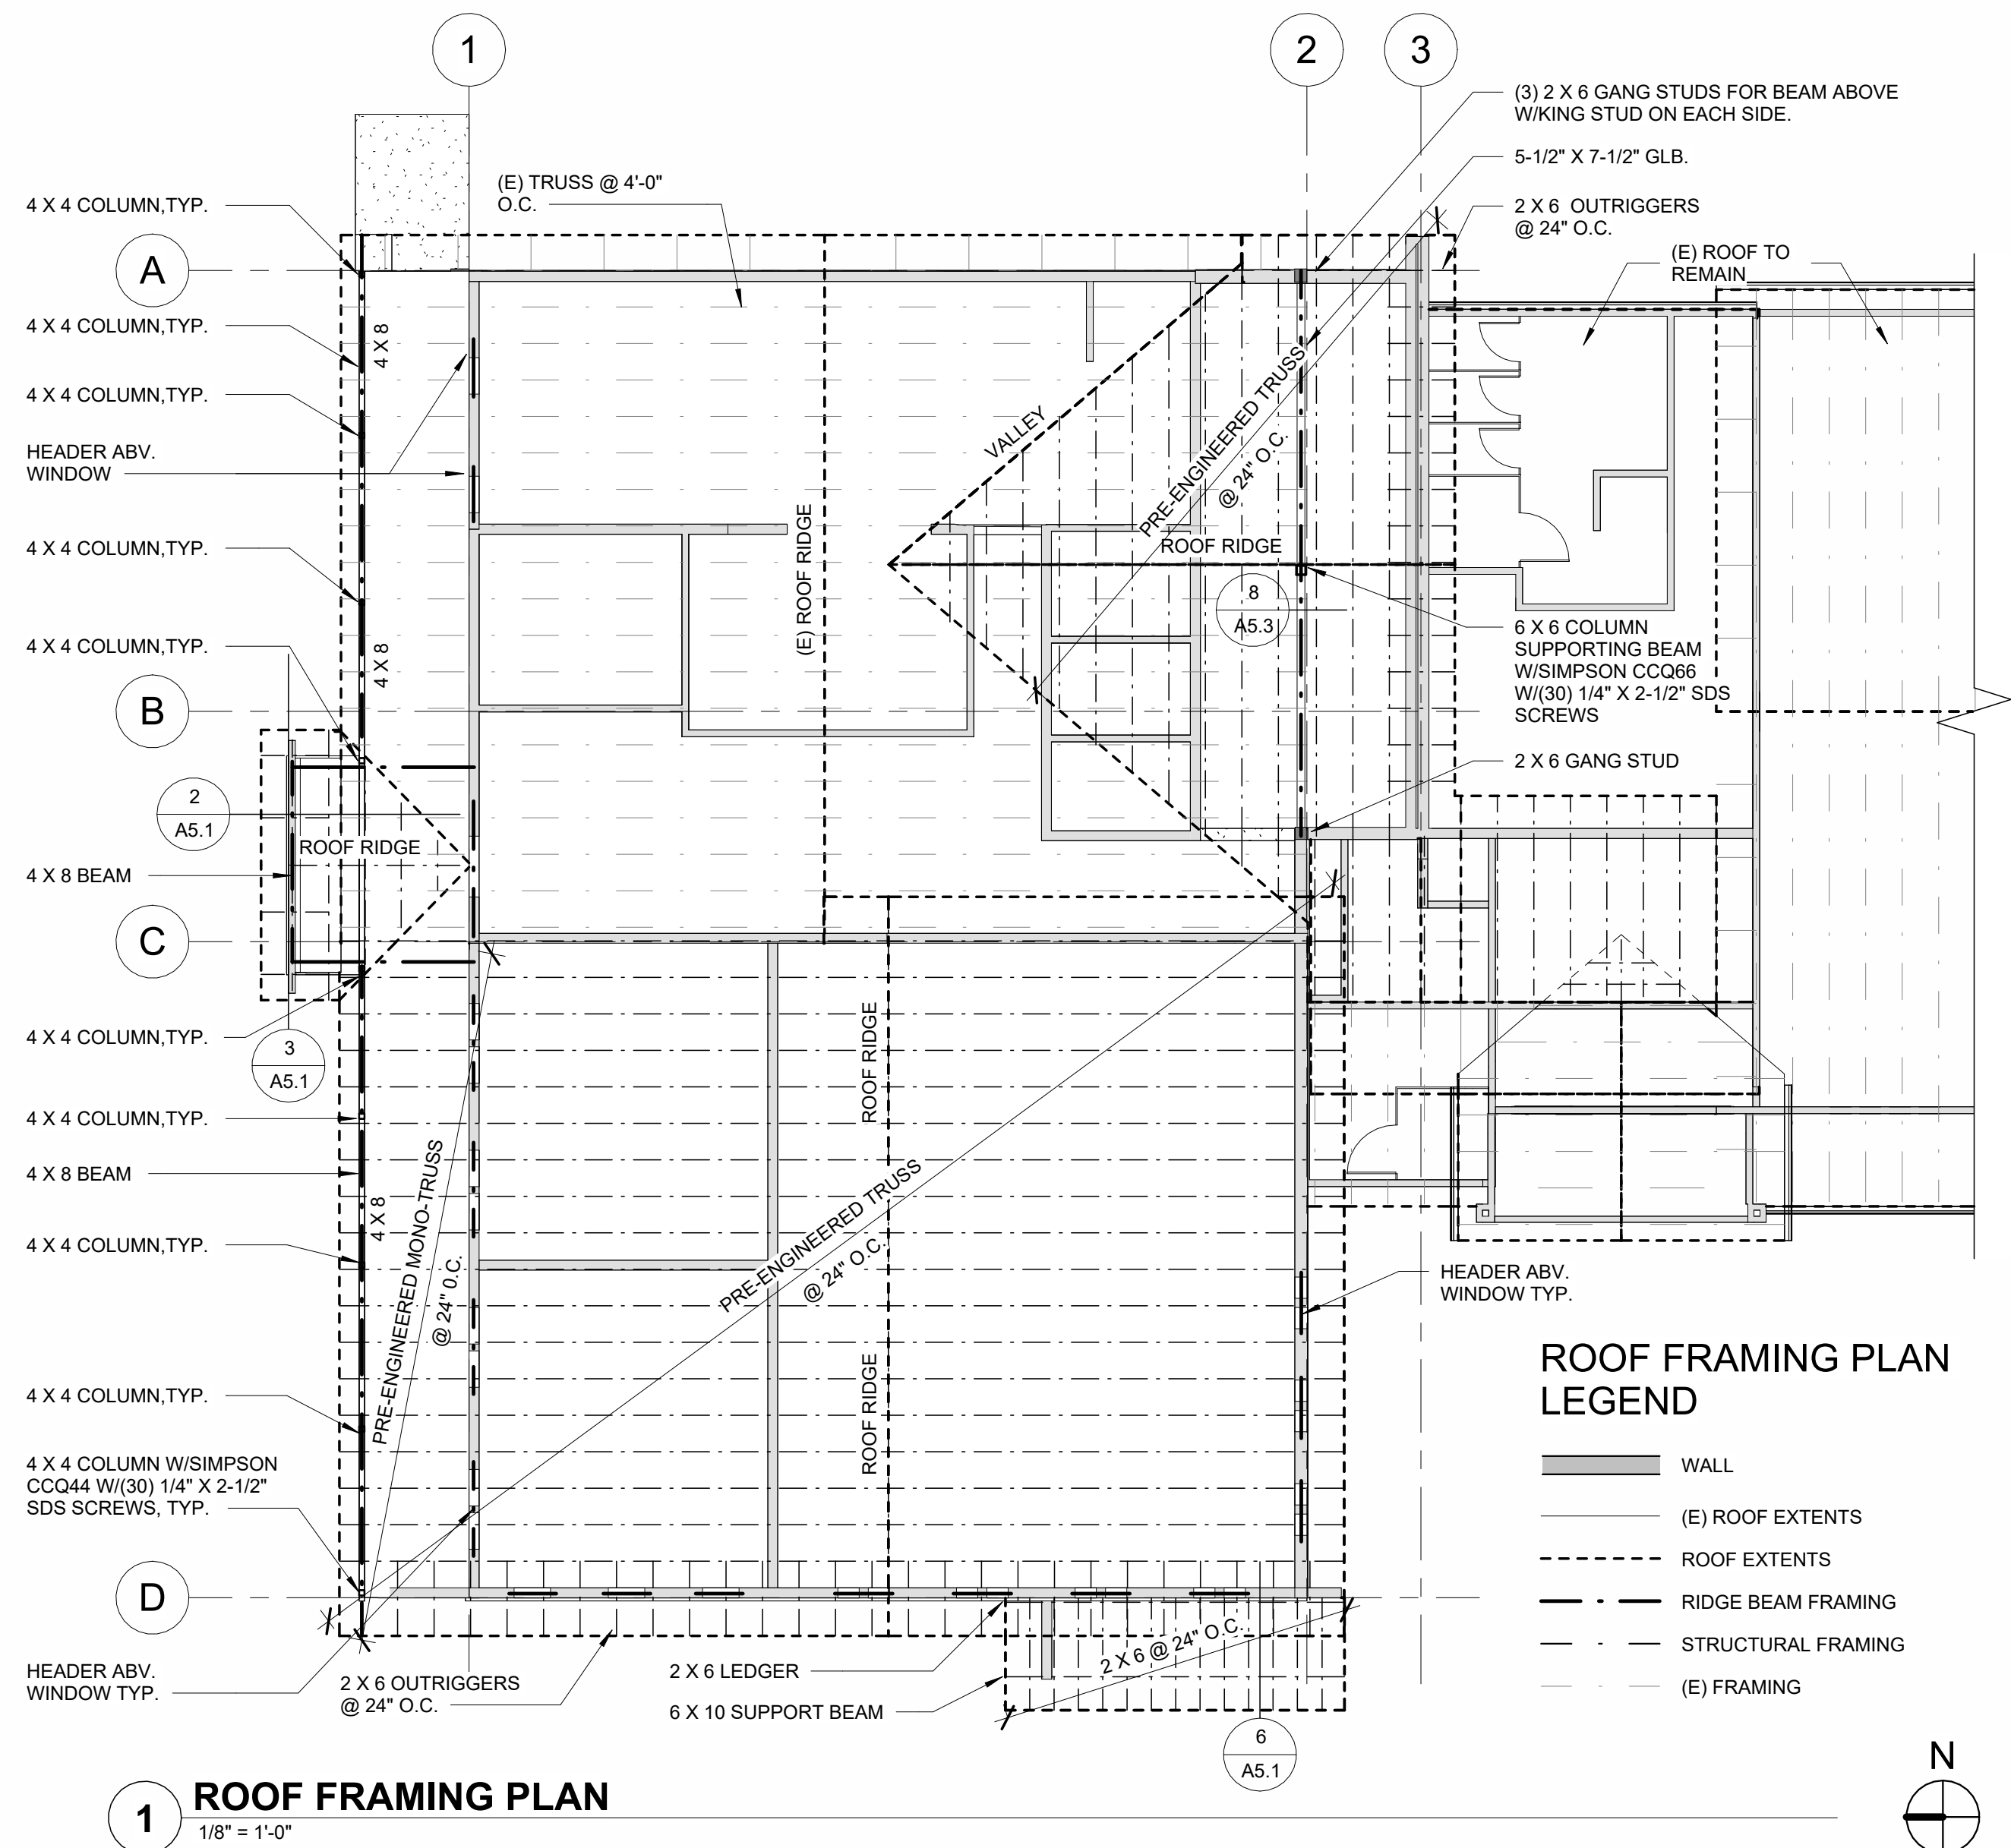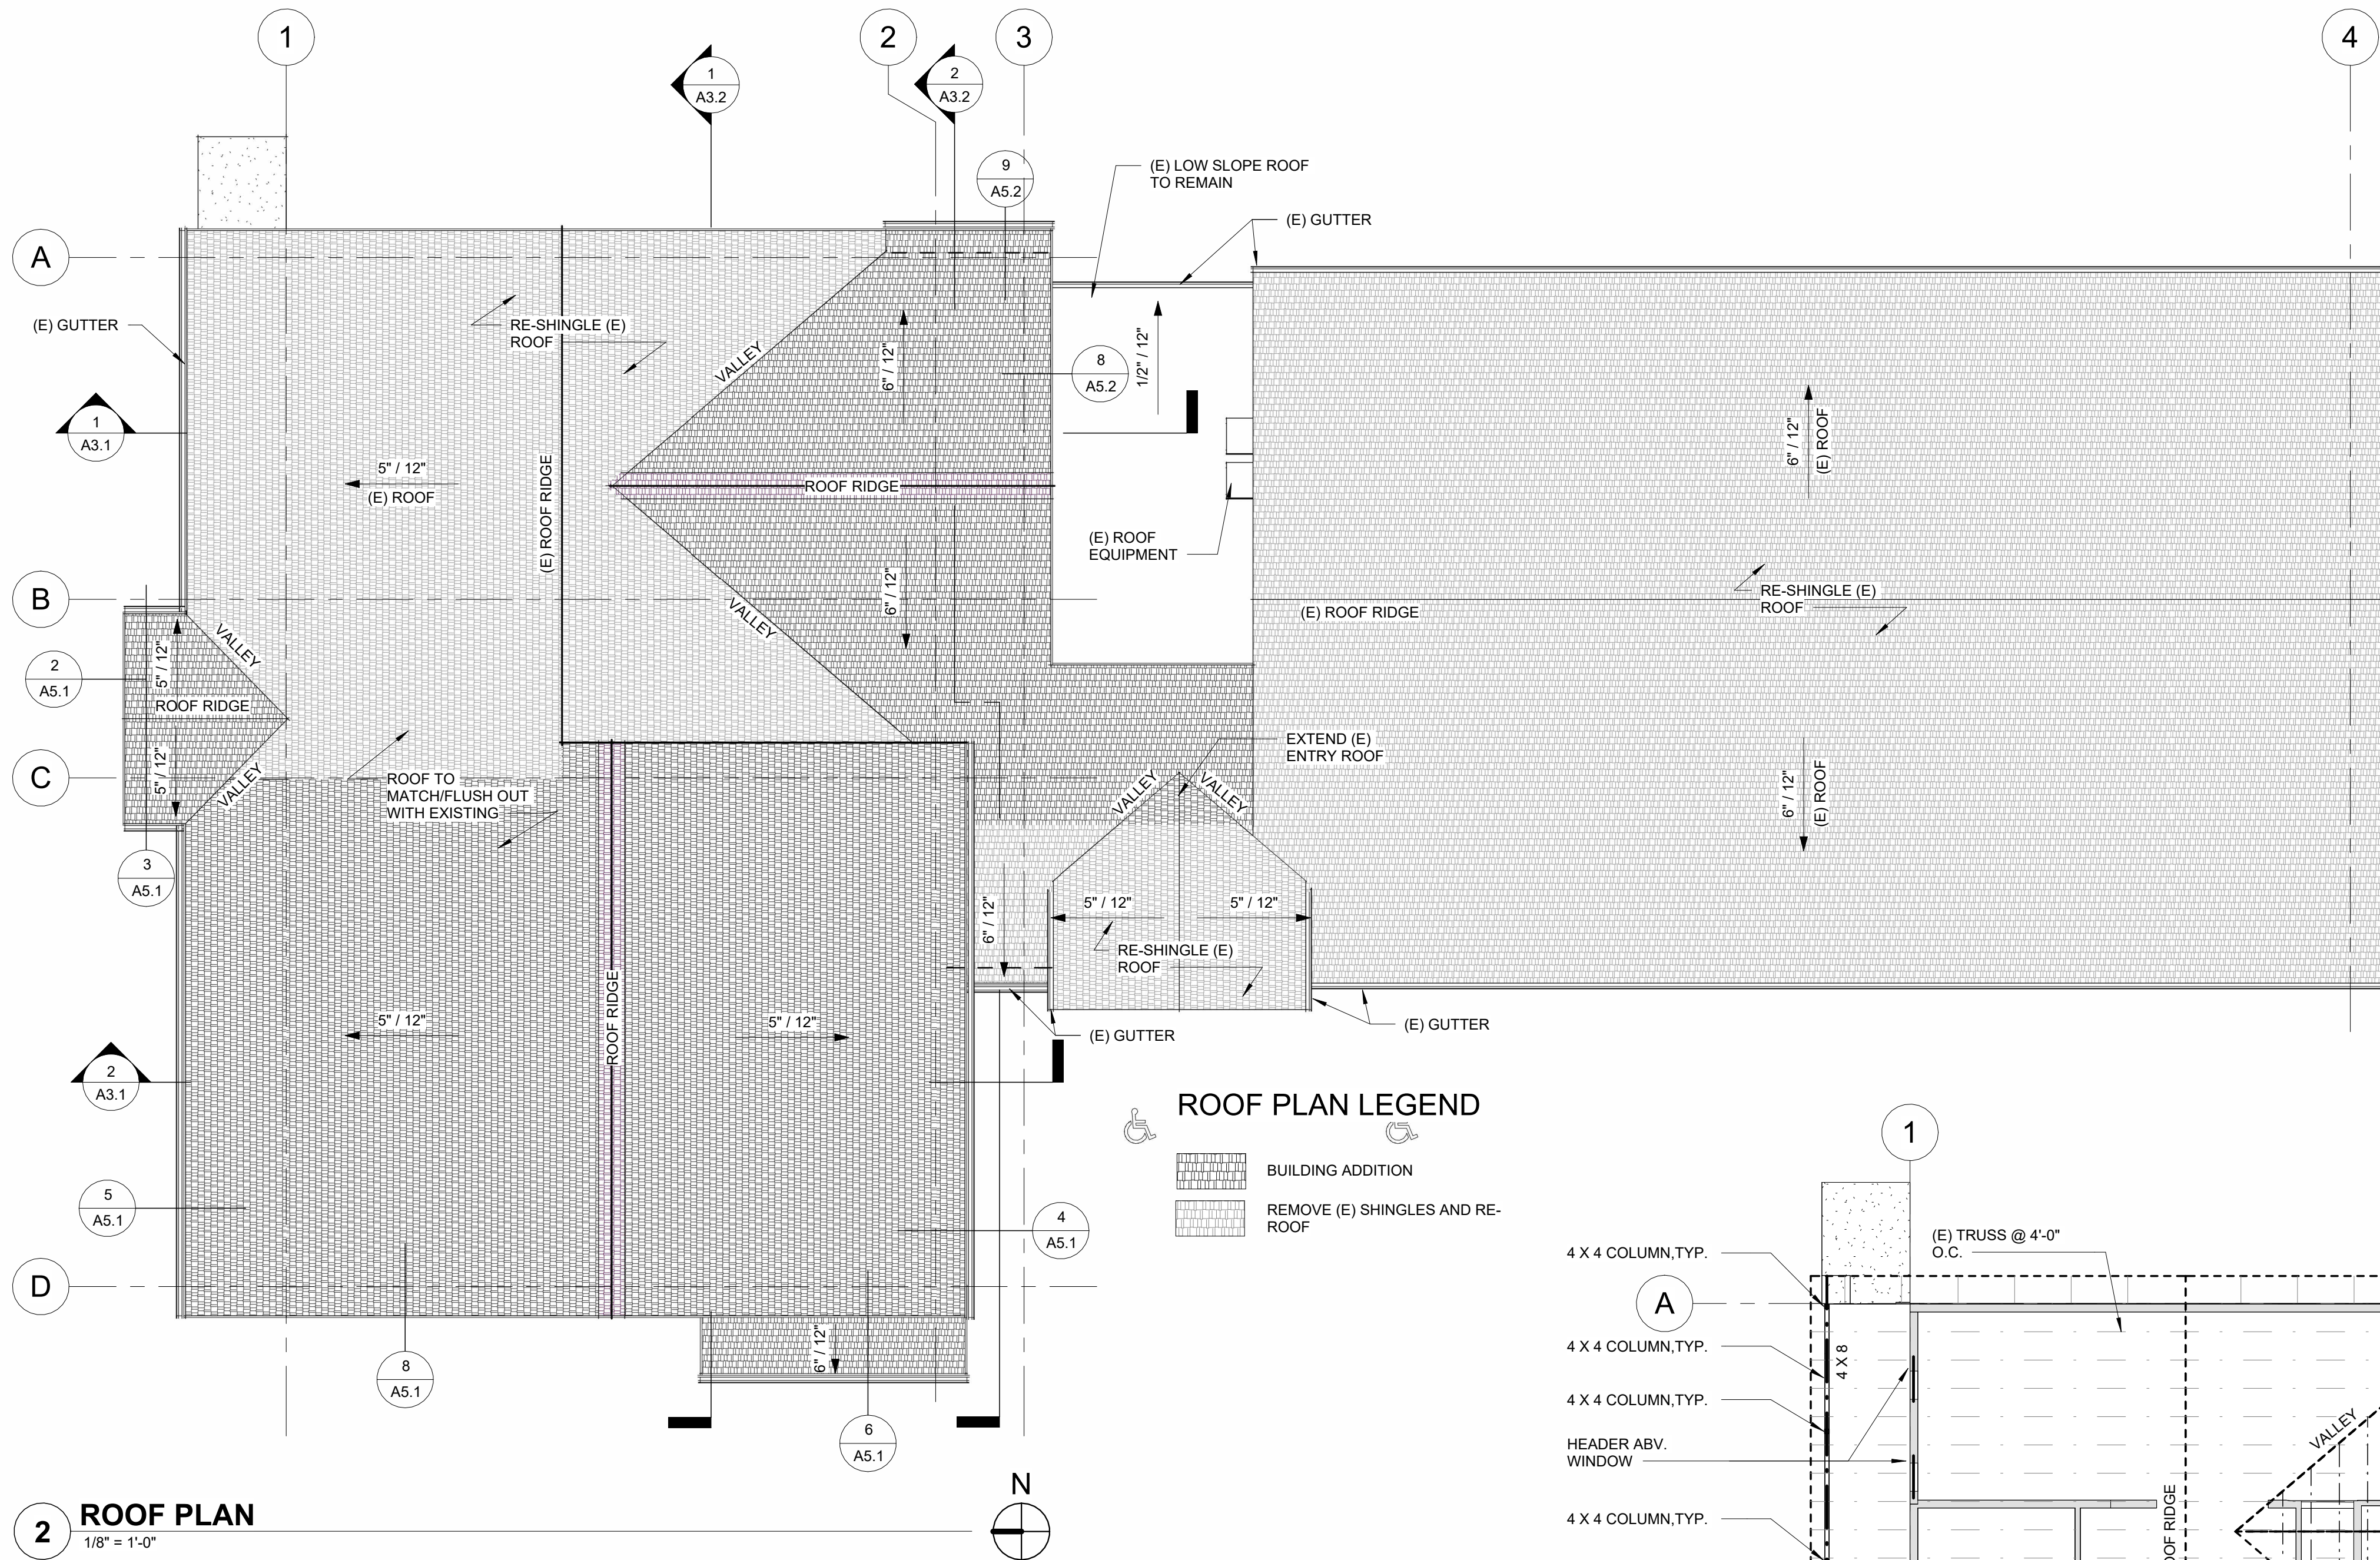


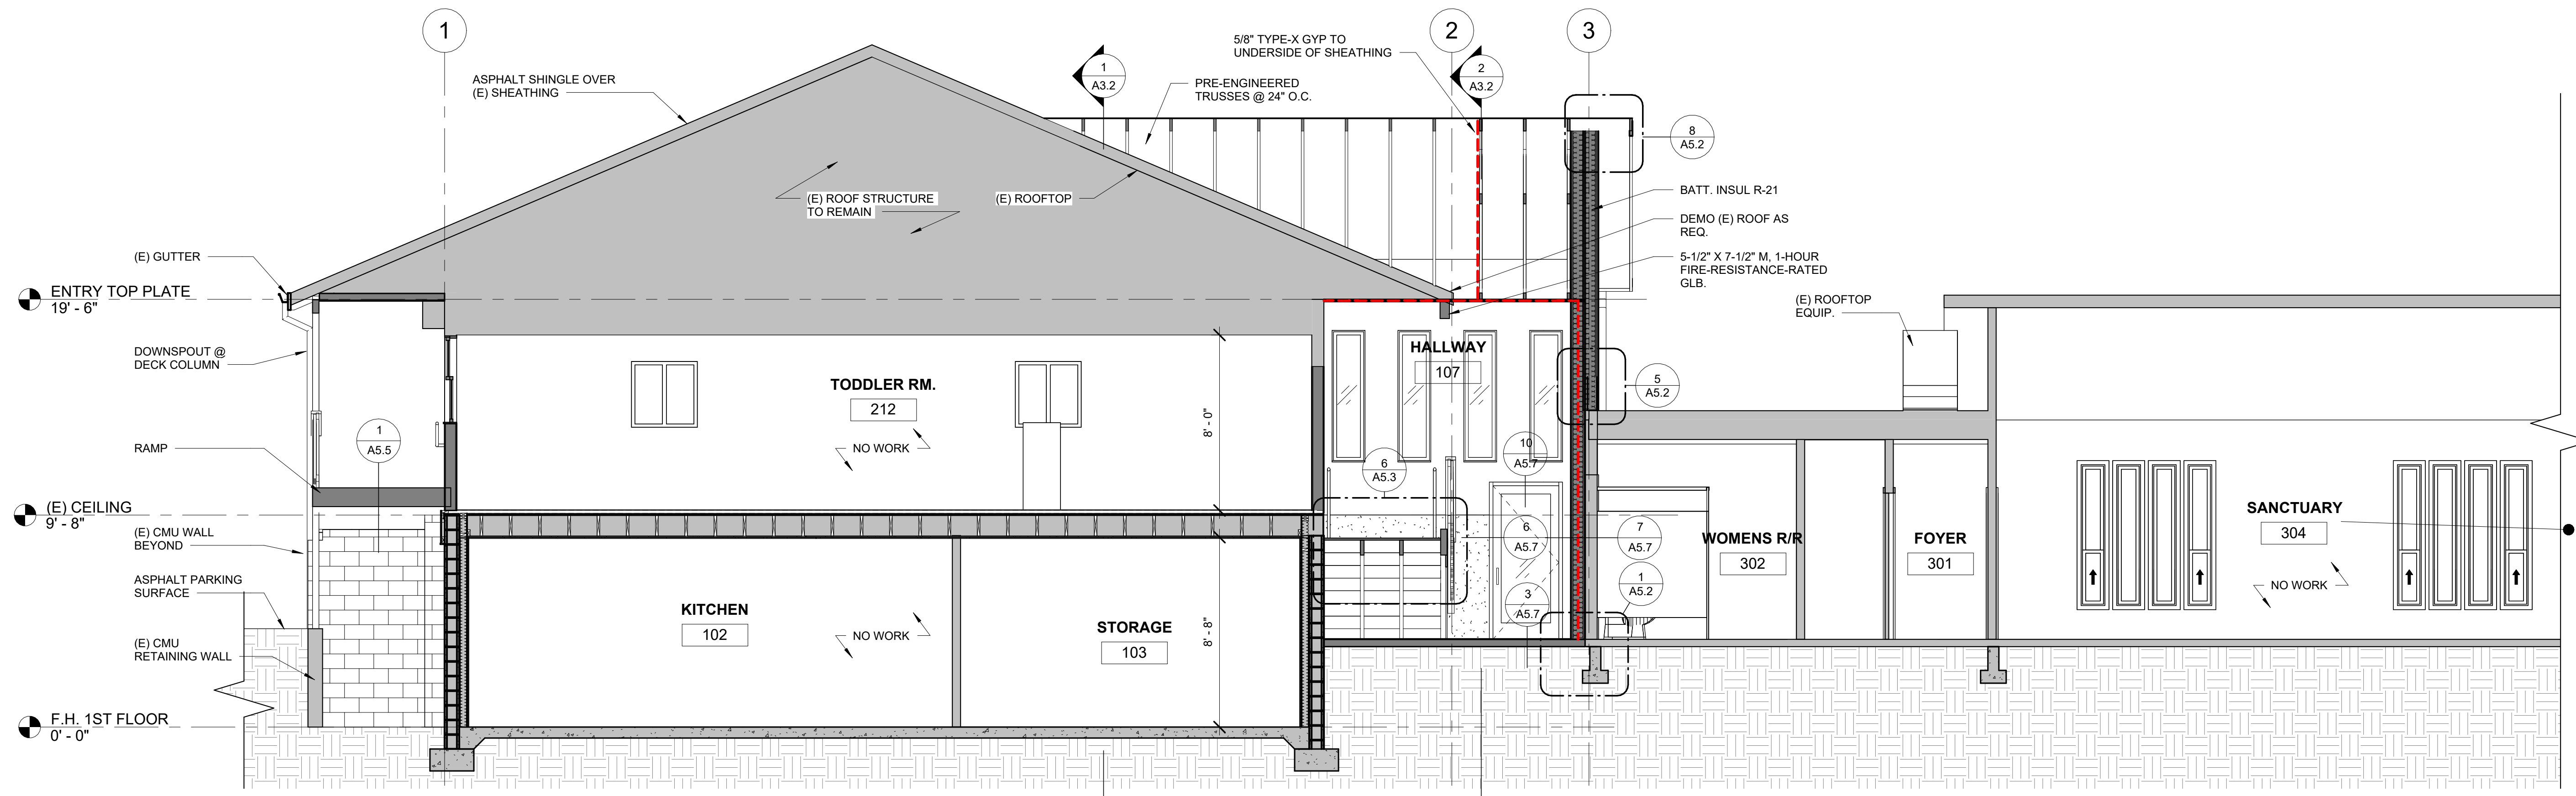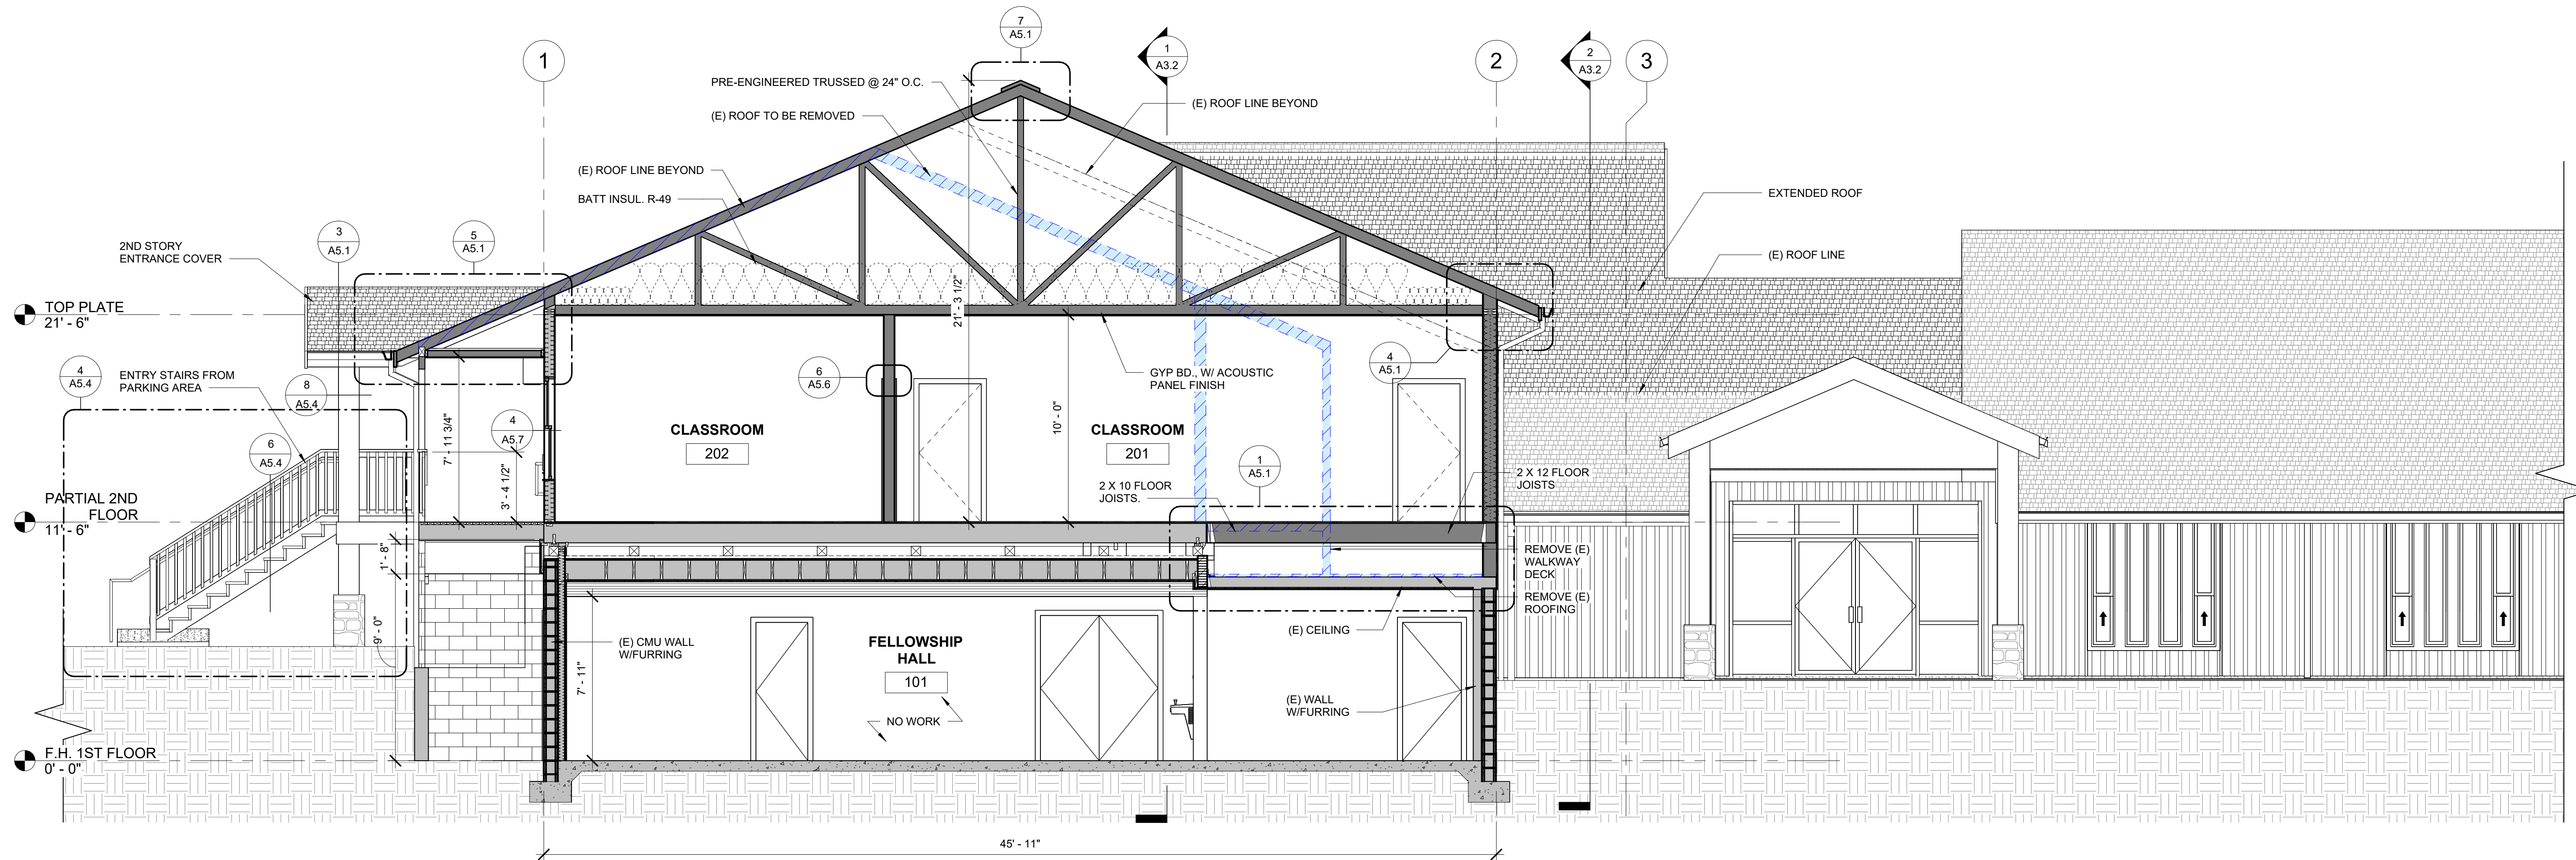

1/13/2026 4:31:14 PM H:\Architecture\Jobs\25.020 First Baptist Church Remodel 2025 - Gold Beach\1 Drawings\1_CAD & Revit\25.02 First Baptist Church Remodel -Preliminary Set.rvt

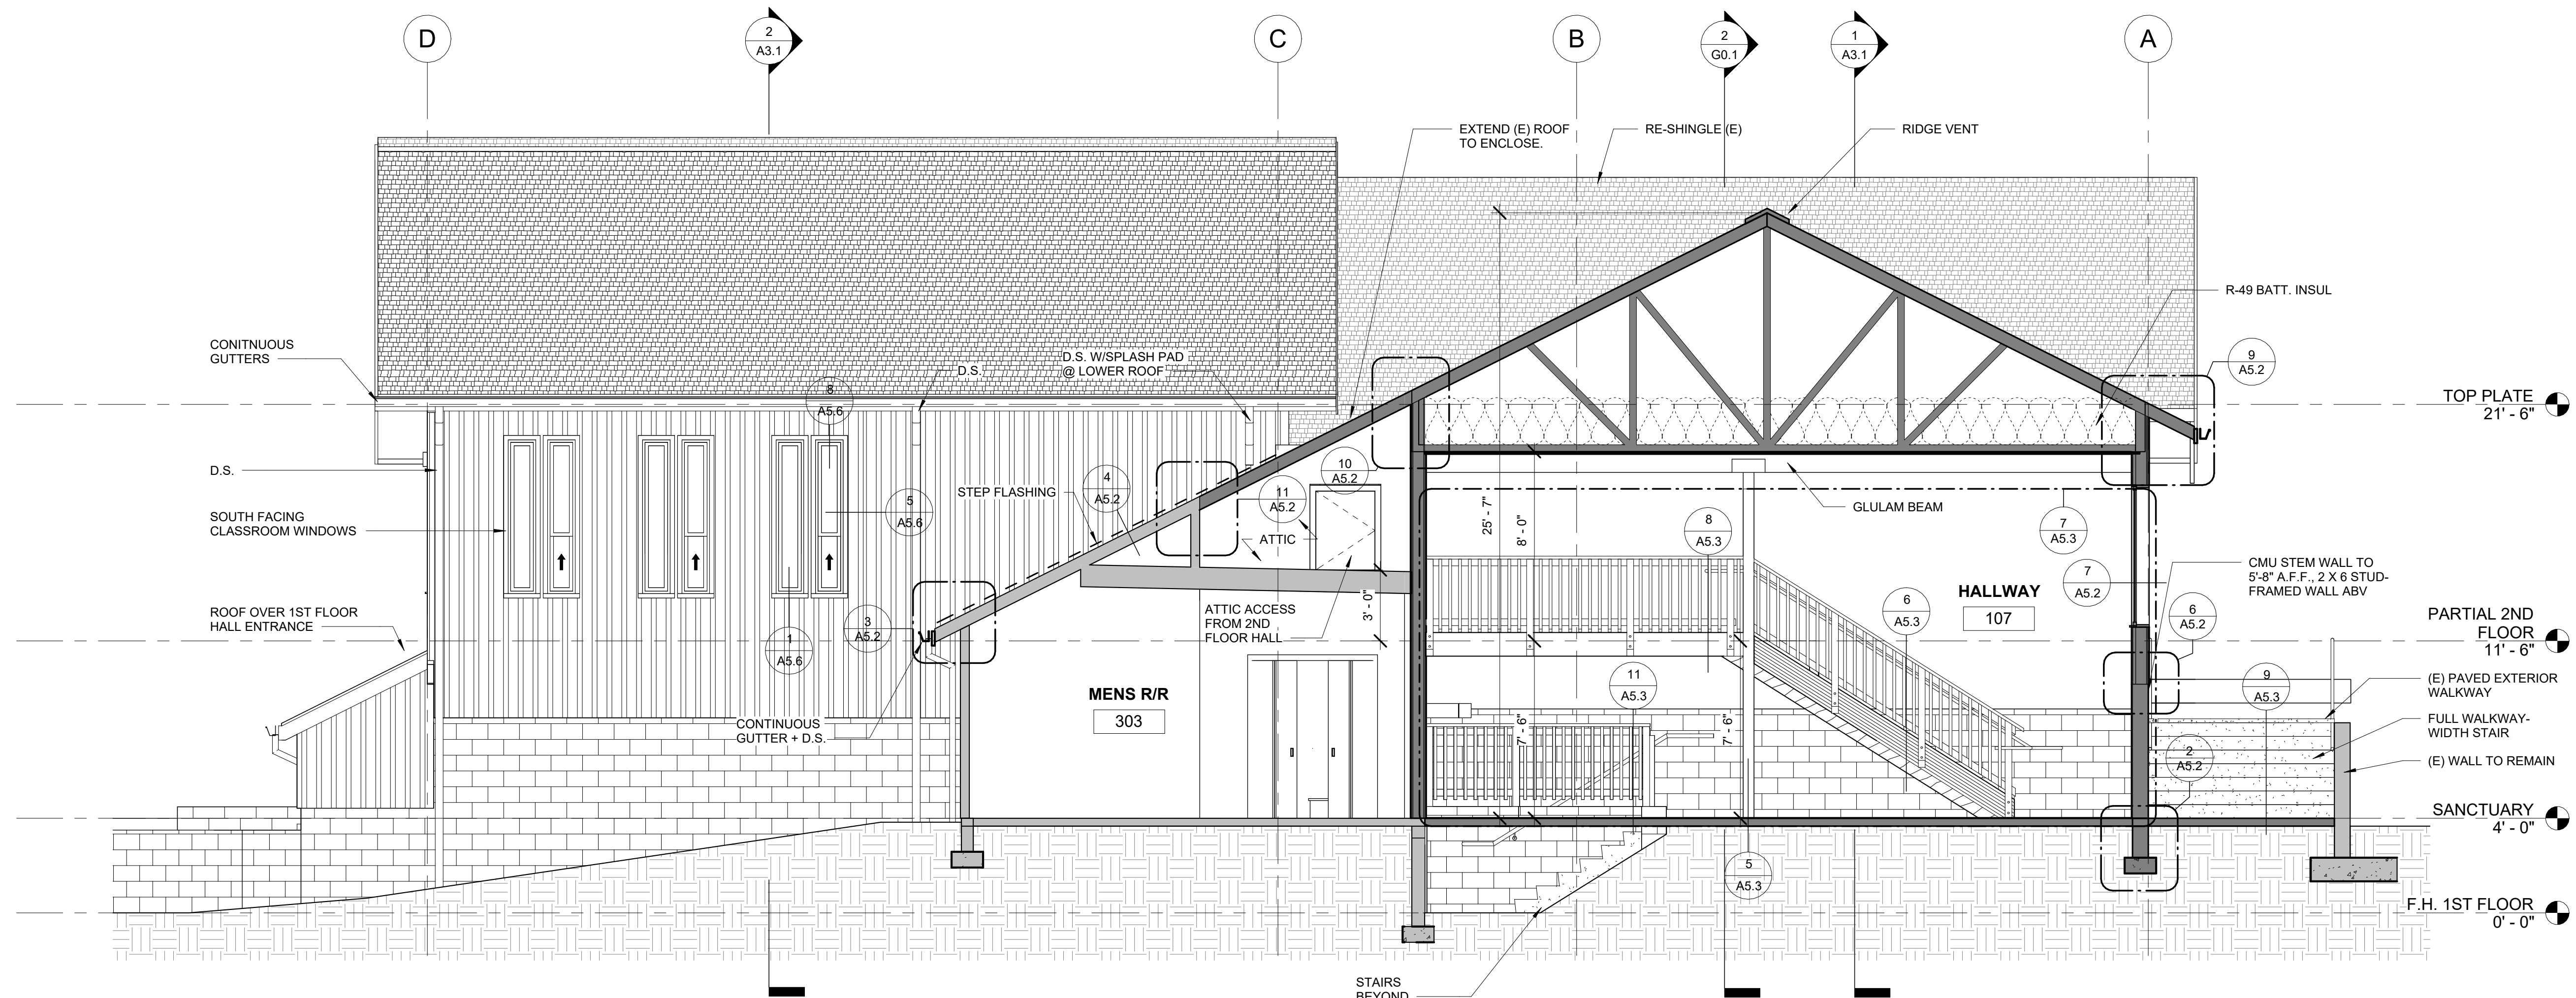

2 E/W SECTION - HALLWAY
1/4" = 1'-0"

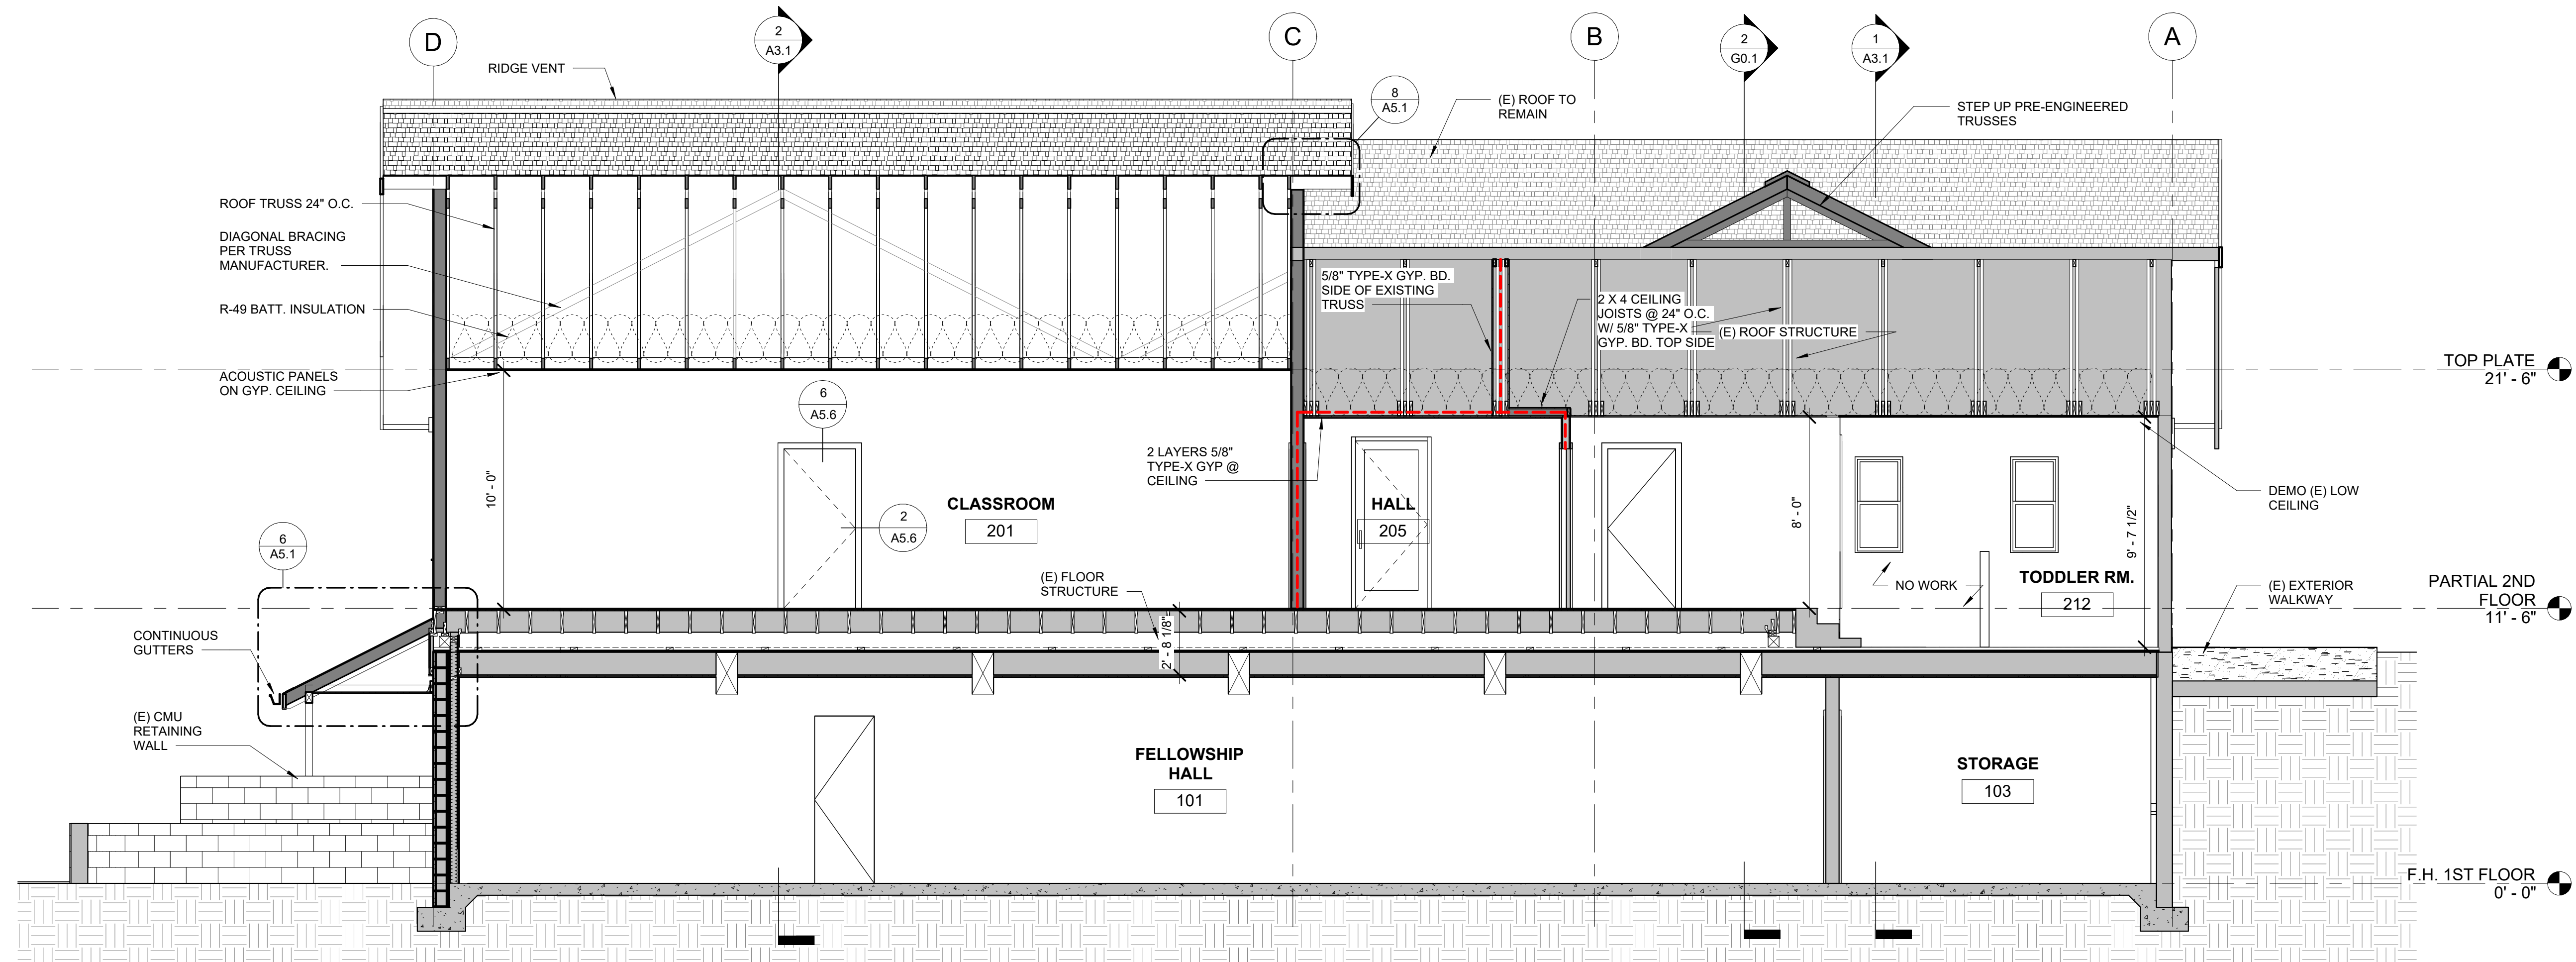

1 E/W SECTION
1/4" = 1'-0"


PERMITTING

REVISIONS:
DATE DESCRIPTION


DATE: JAN/2026

SHEET TITLE:
BUILDING SECTIONS

1/13/2026 4:31:19 PM H:\Architecture\Jobs\25.020 First Baptist Church Remodel - Preliminary Set.rvt H:\Architecture\Jobs\25.020 First Baptist Church Remodel - Preliminary Set.rvt


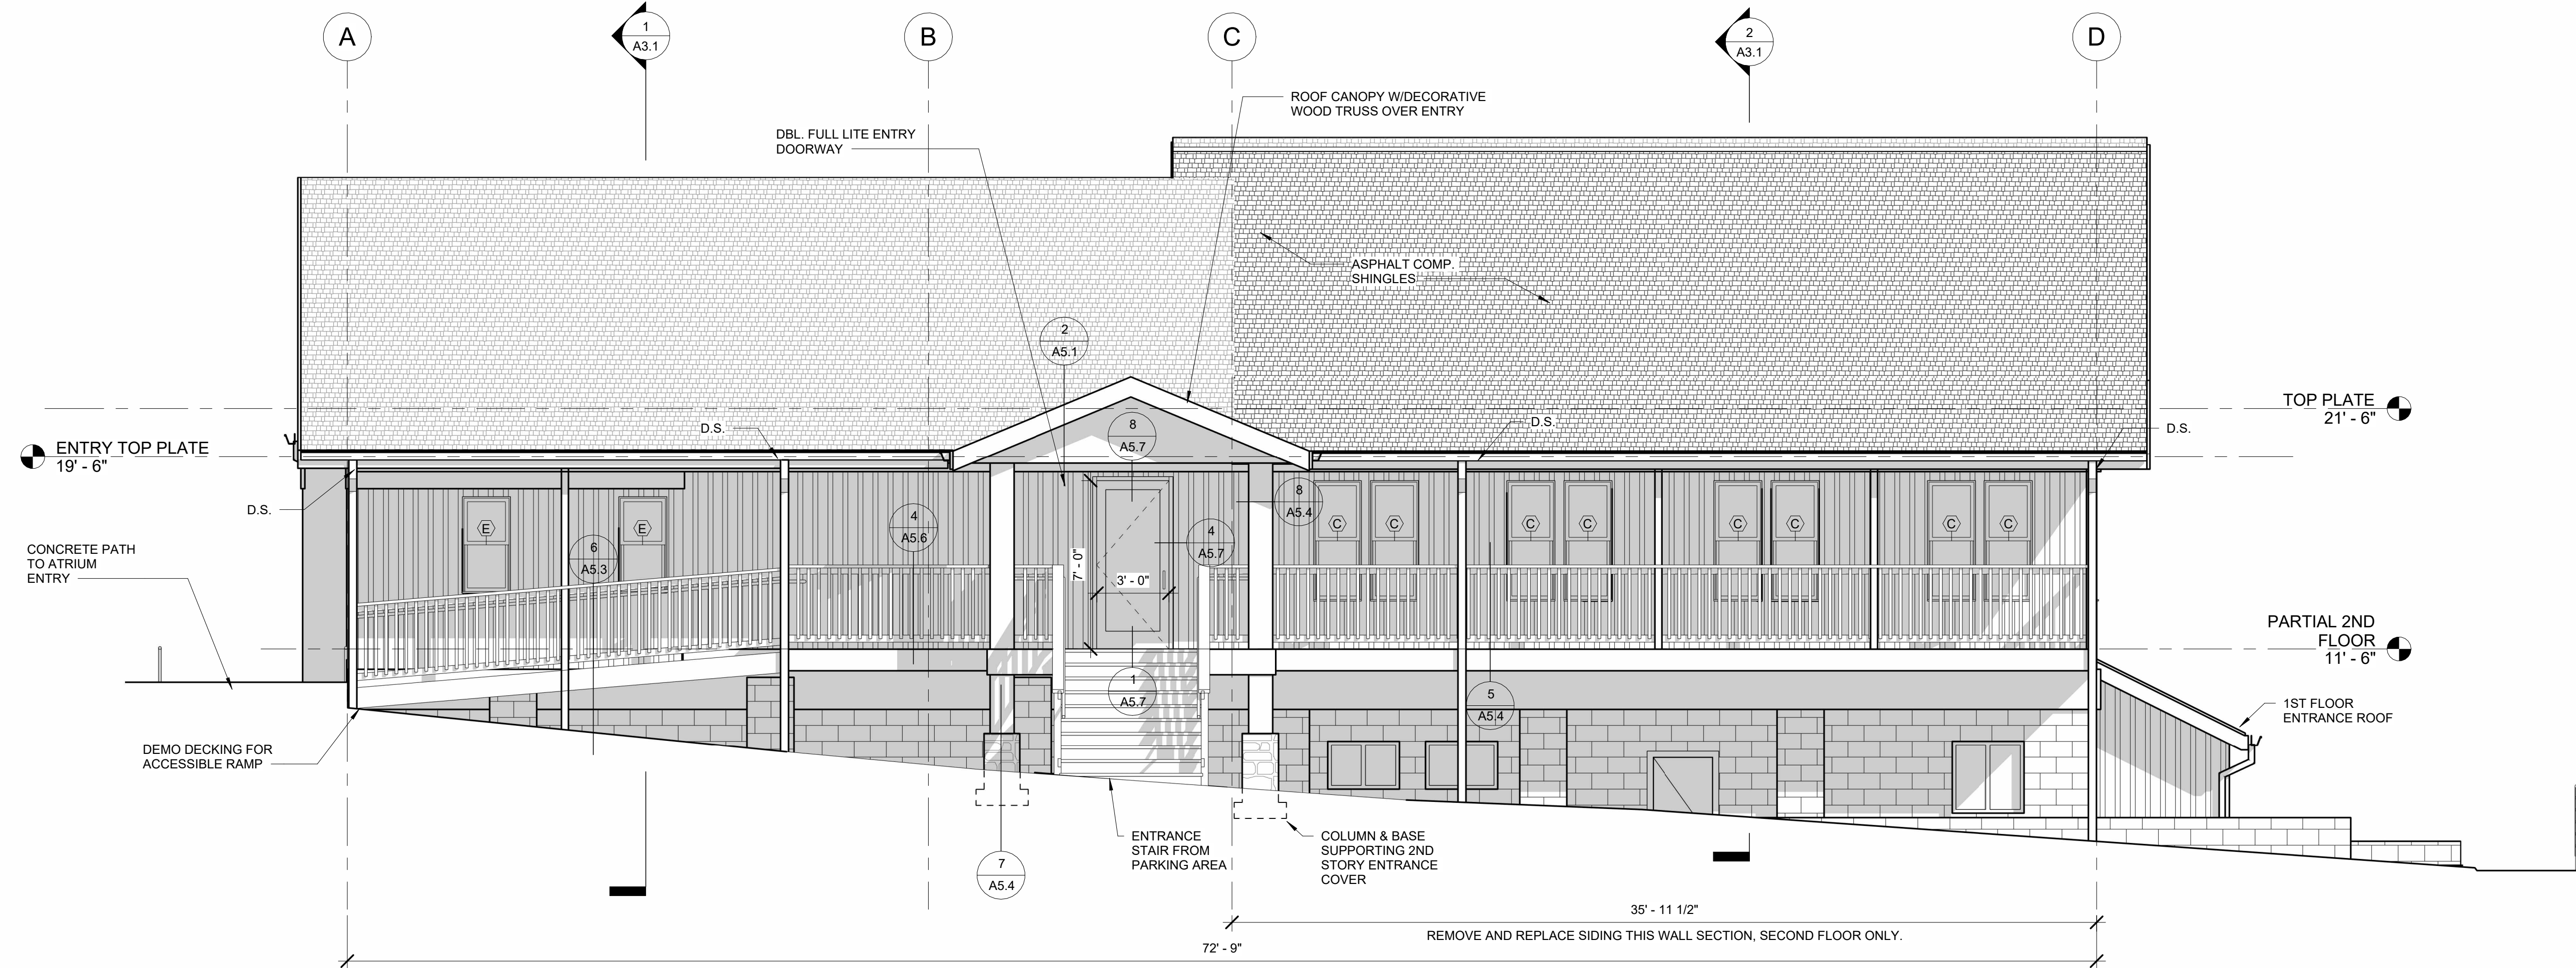


2 NORTH
1/4" = 1'-0"

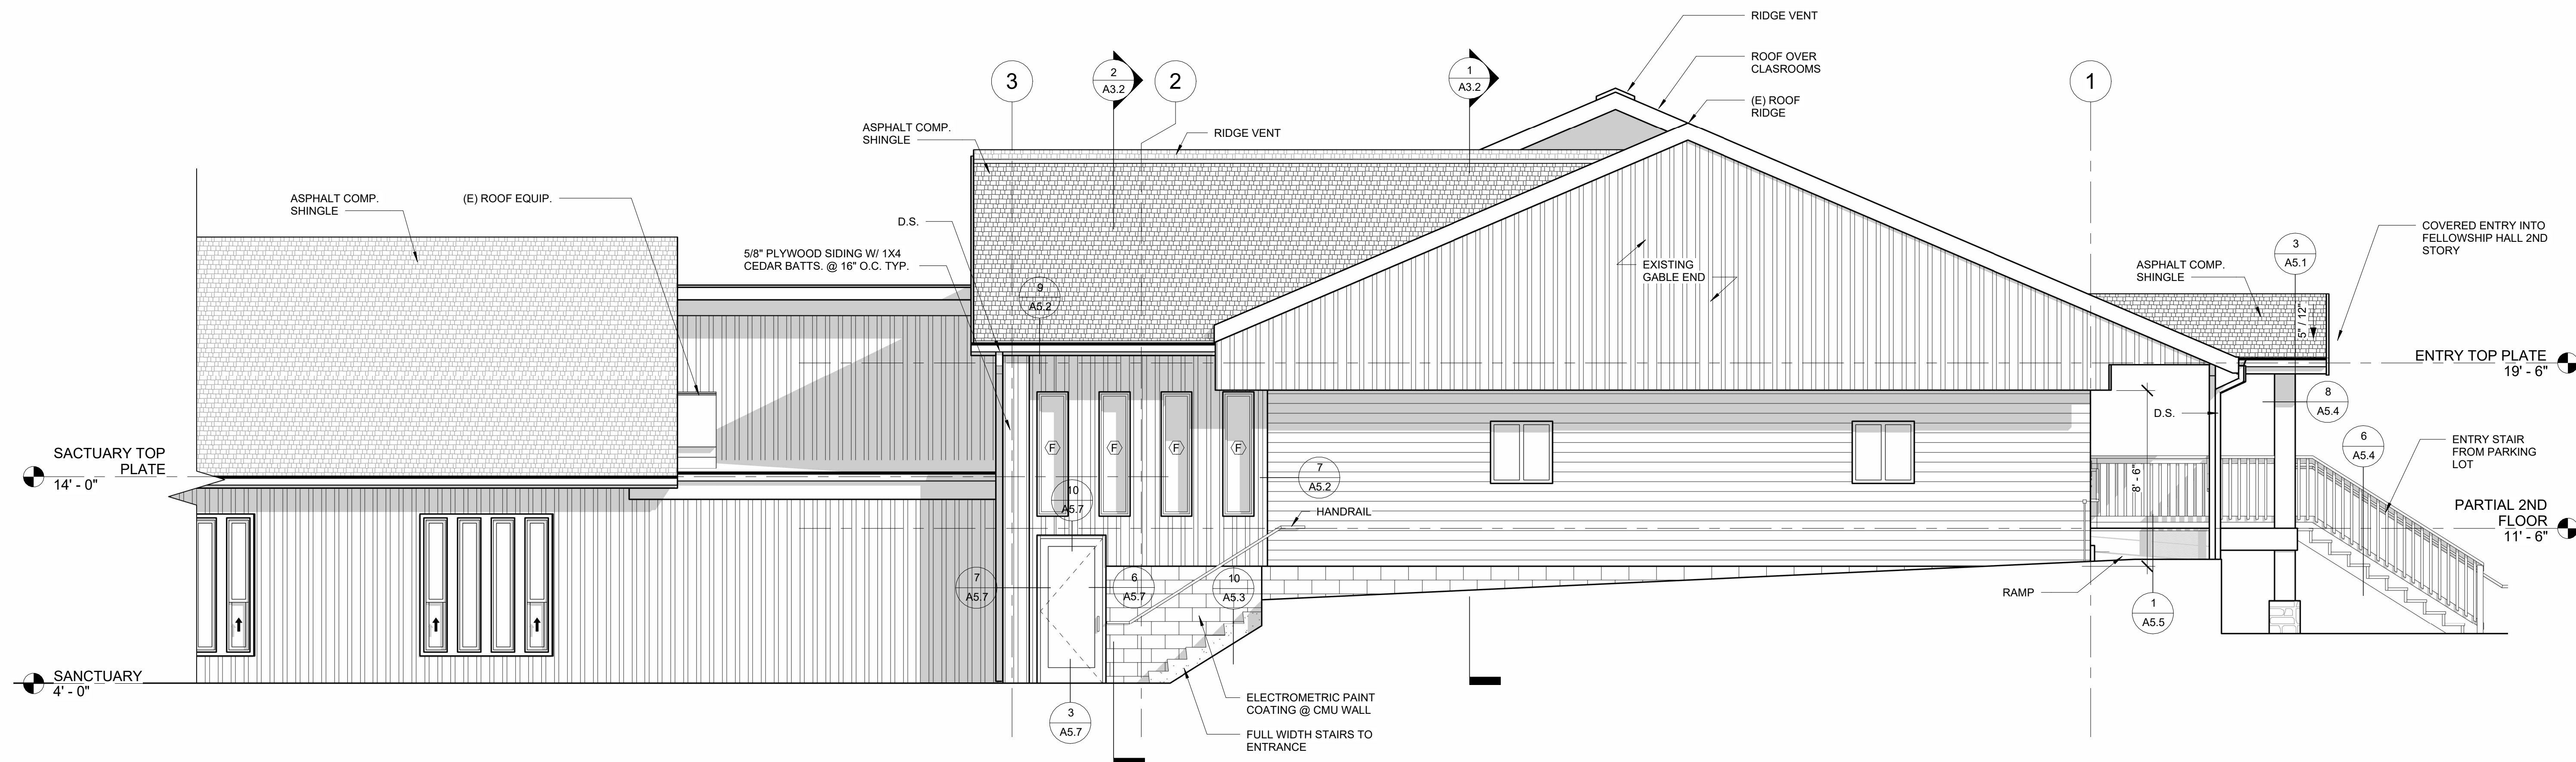

1 EAST
1/4" = 1'-0"

1/13/2026 4:31:24 PM H:\Architecture\Jobs\25.020 First Baptist Church Remodel - Preliminary Set.rvt H:\Architecture\Jobs\25.020 First Baptist Church Remodel - Preliminary Set.rvt

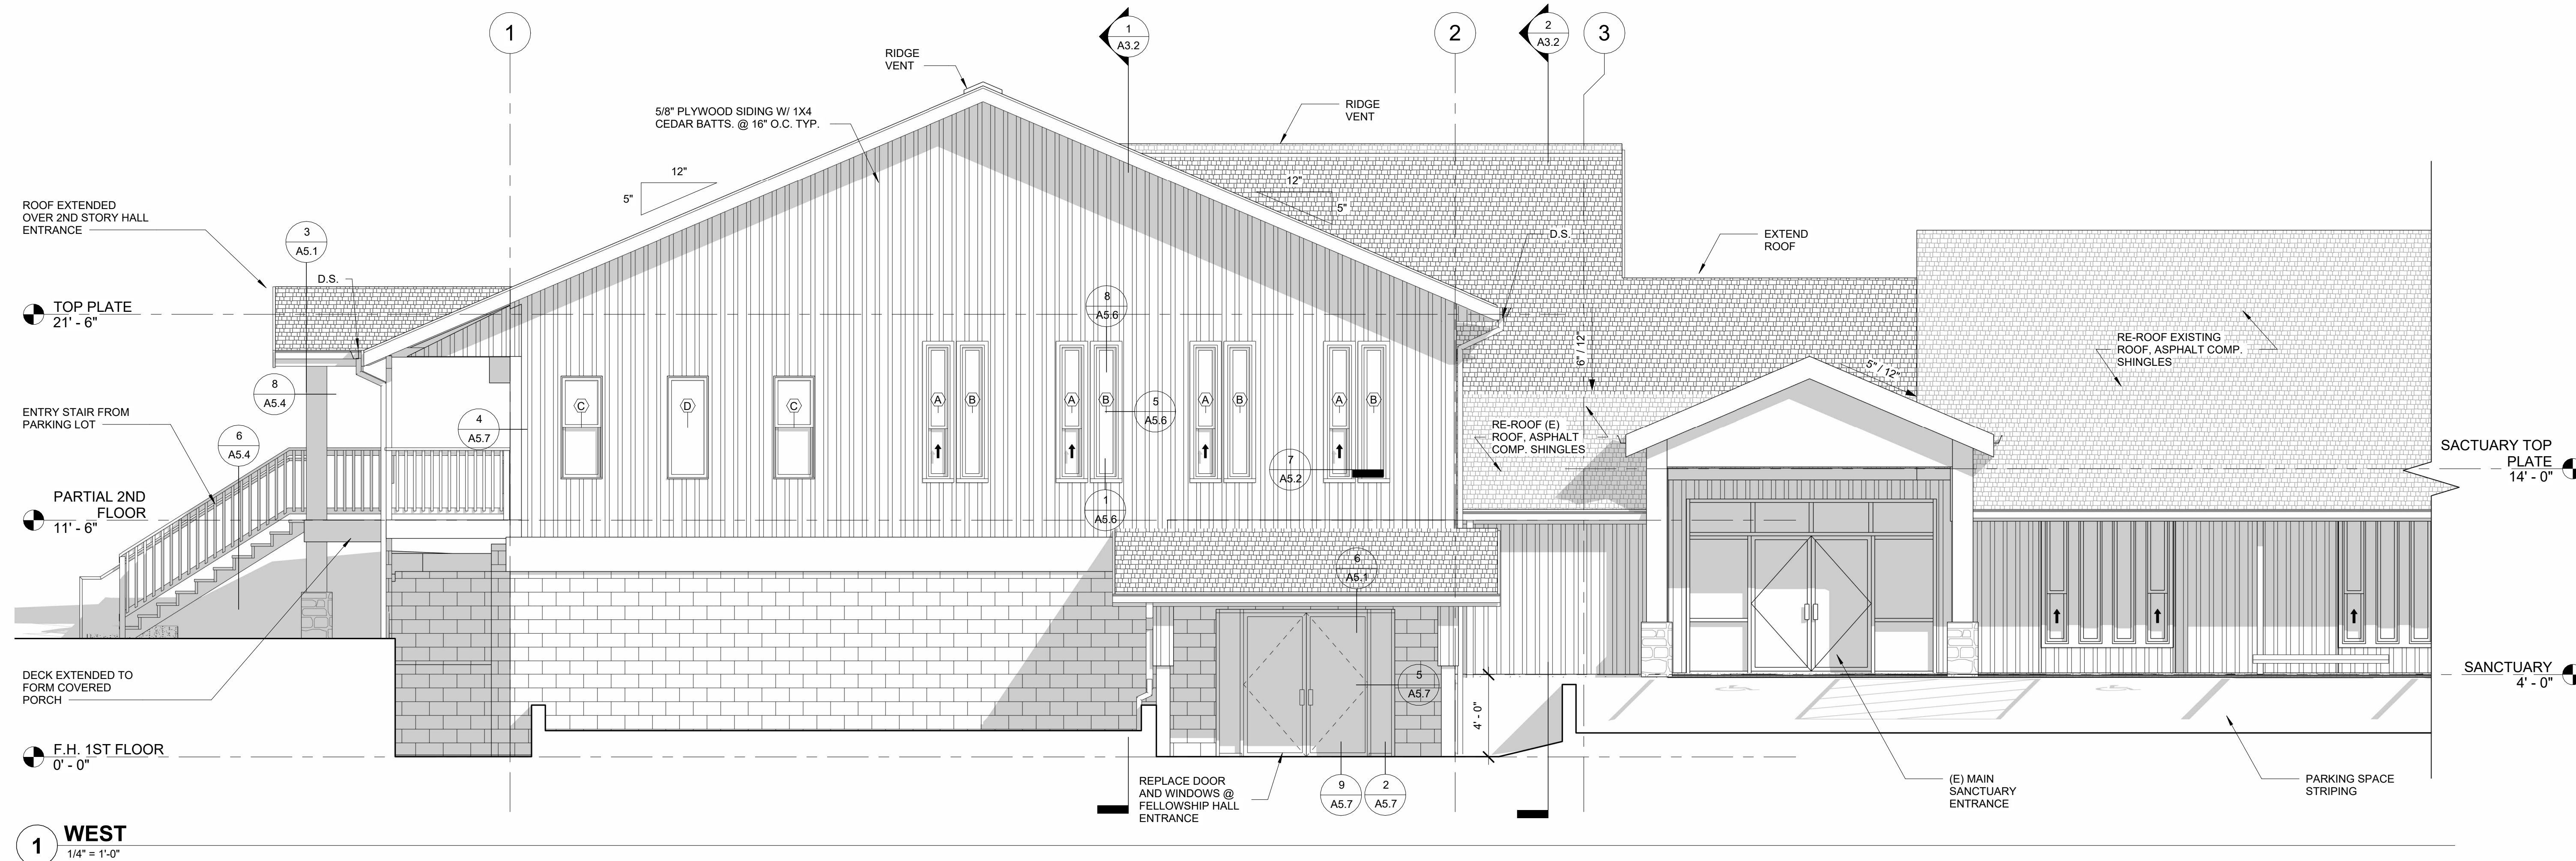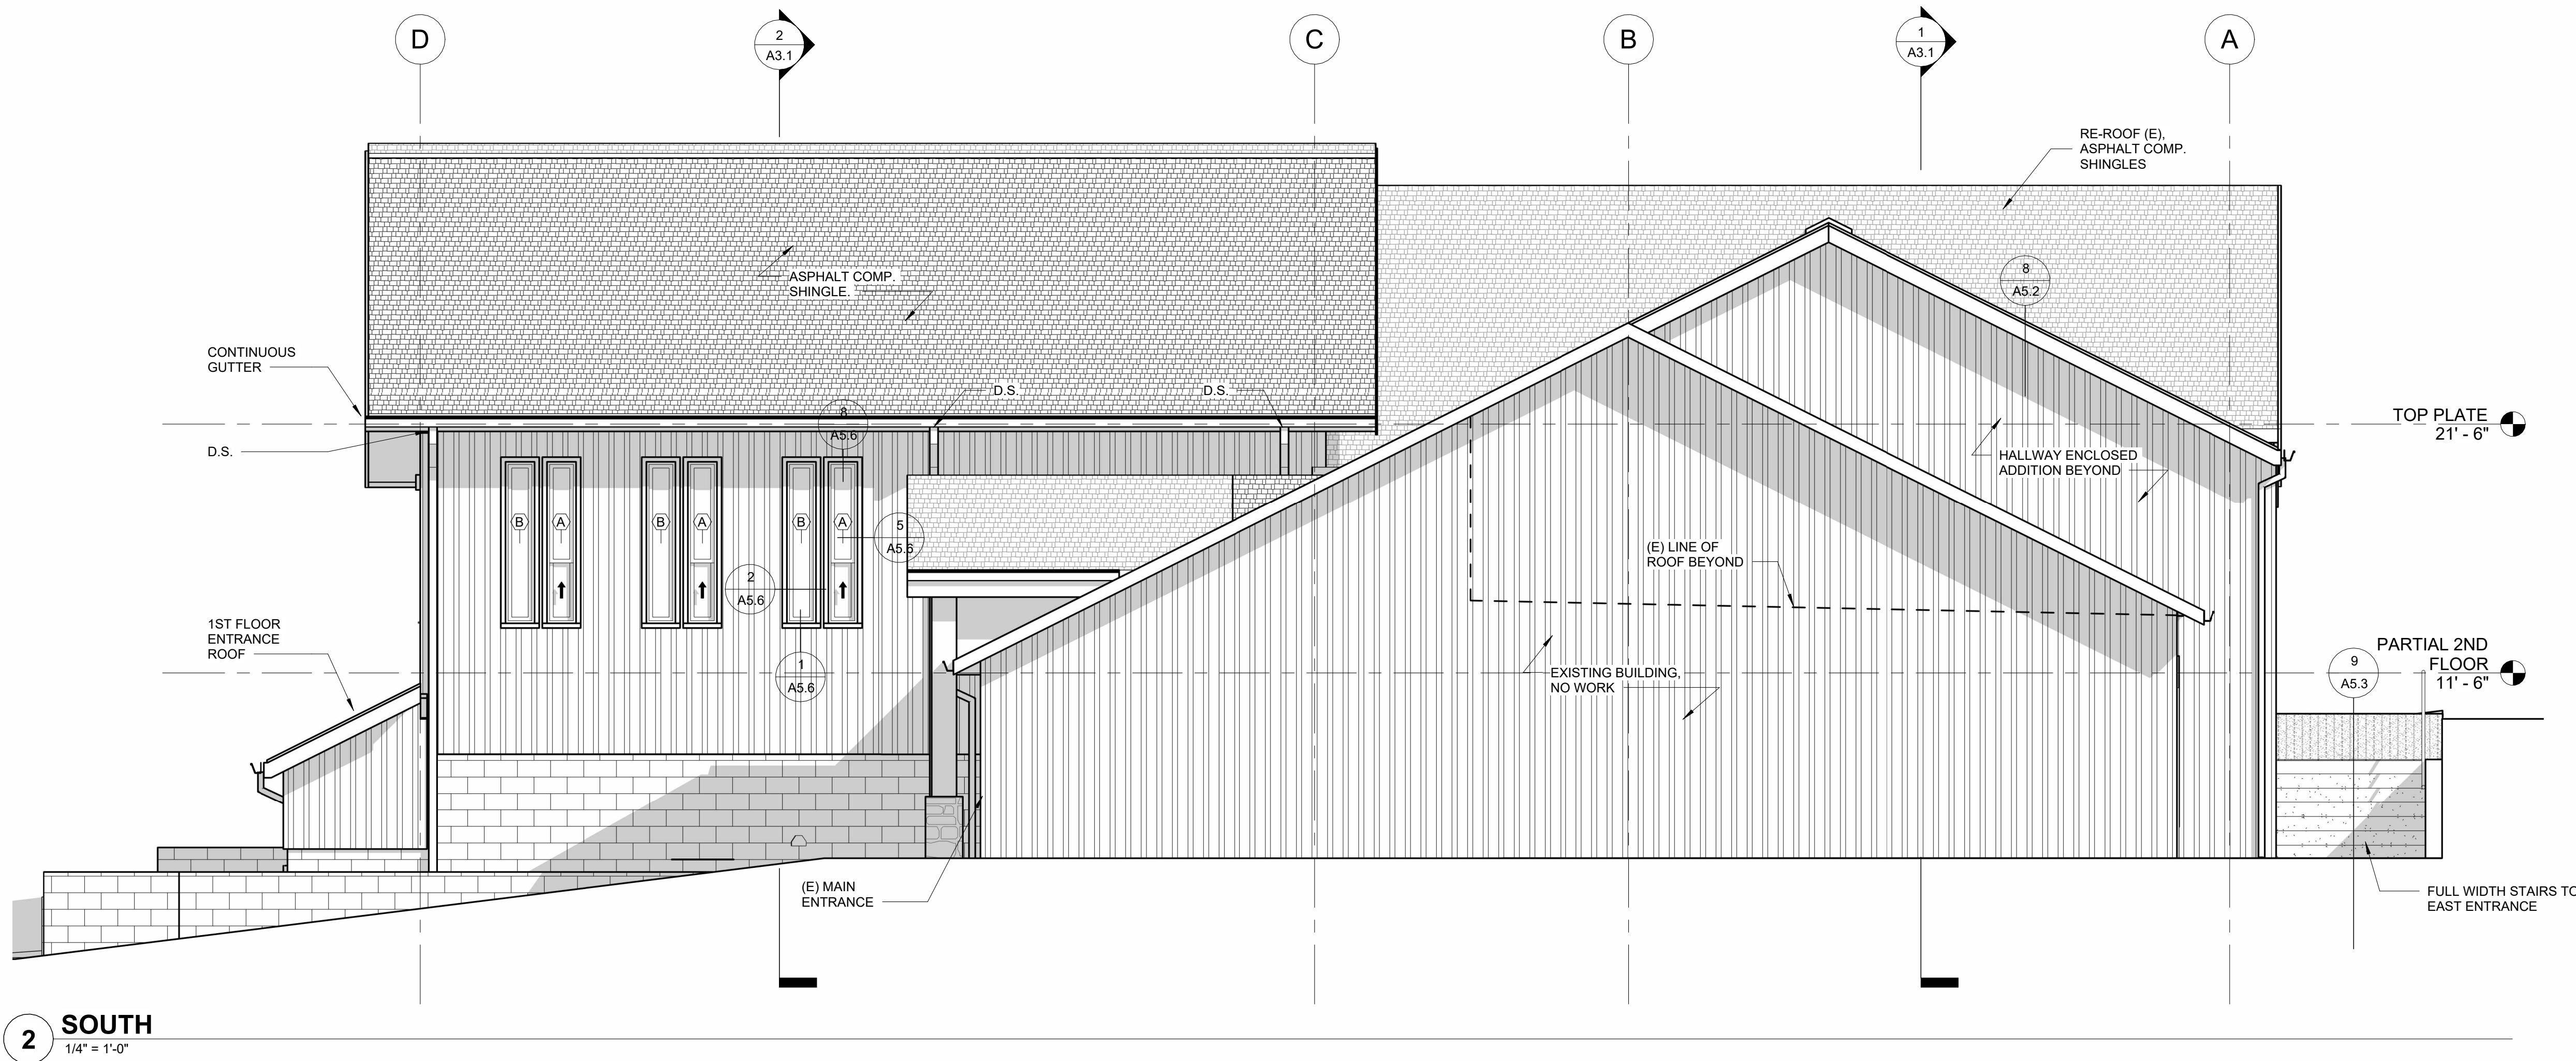

HGEARCHITECTS.

333 S. 4TH STREET
COOS BAY, OR 97420
P: 541.269.1166
general@hge1.com
www.hge1.com

REGISTERED ARCHITECT
2840
JOSEPH A. SLACK
2018
COOS BAY, OREGON
STATE OF OREGON

PROJECT NO.: 25.020

FIRST BAPTIST CHURCH OF GOLD BEACH REMODEL

29755 TURNER ST
GOLD BEACH, OR 97444

PERMITTING

REVISIONS:
DATE DESCRIPTION

DATE: JAN/2026

SHEET TITLE:
BUILDING ELEVATIONS


A4.2

Copyright © 2024
HGE ARCHITECTS, INC.

1/13/2026 4:31:26 PM H:\Architecture\Jobs\25.020 First Baptist Church Remodel 2025 - Gold Beach\1 Drawings\1_CAD & Revit\25.02 First Baptist Church Remodel -Preliminary Set.rvt


6 FELLOWSHIP HALL ENTRANCE

1 1/2" = 1'-0"

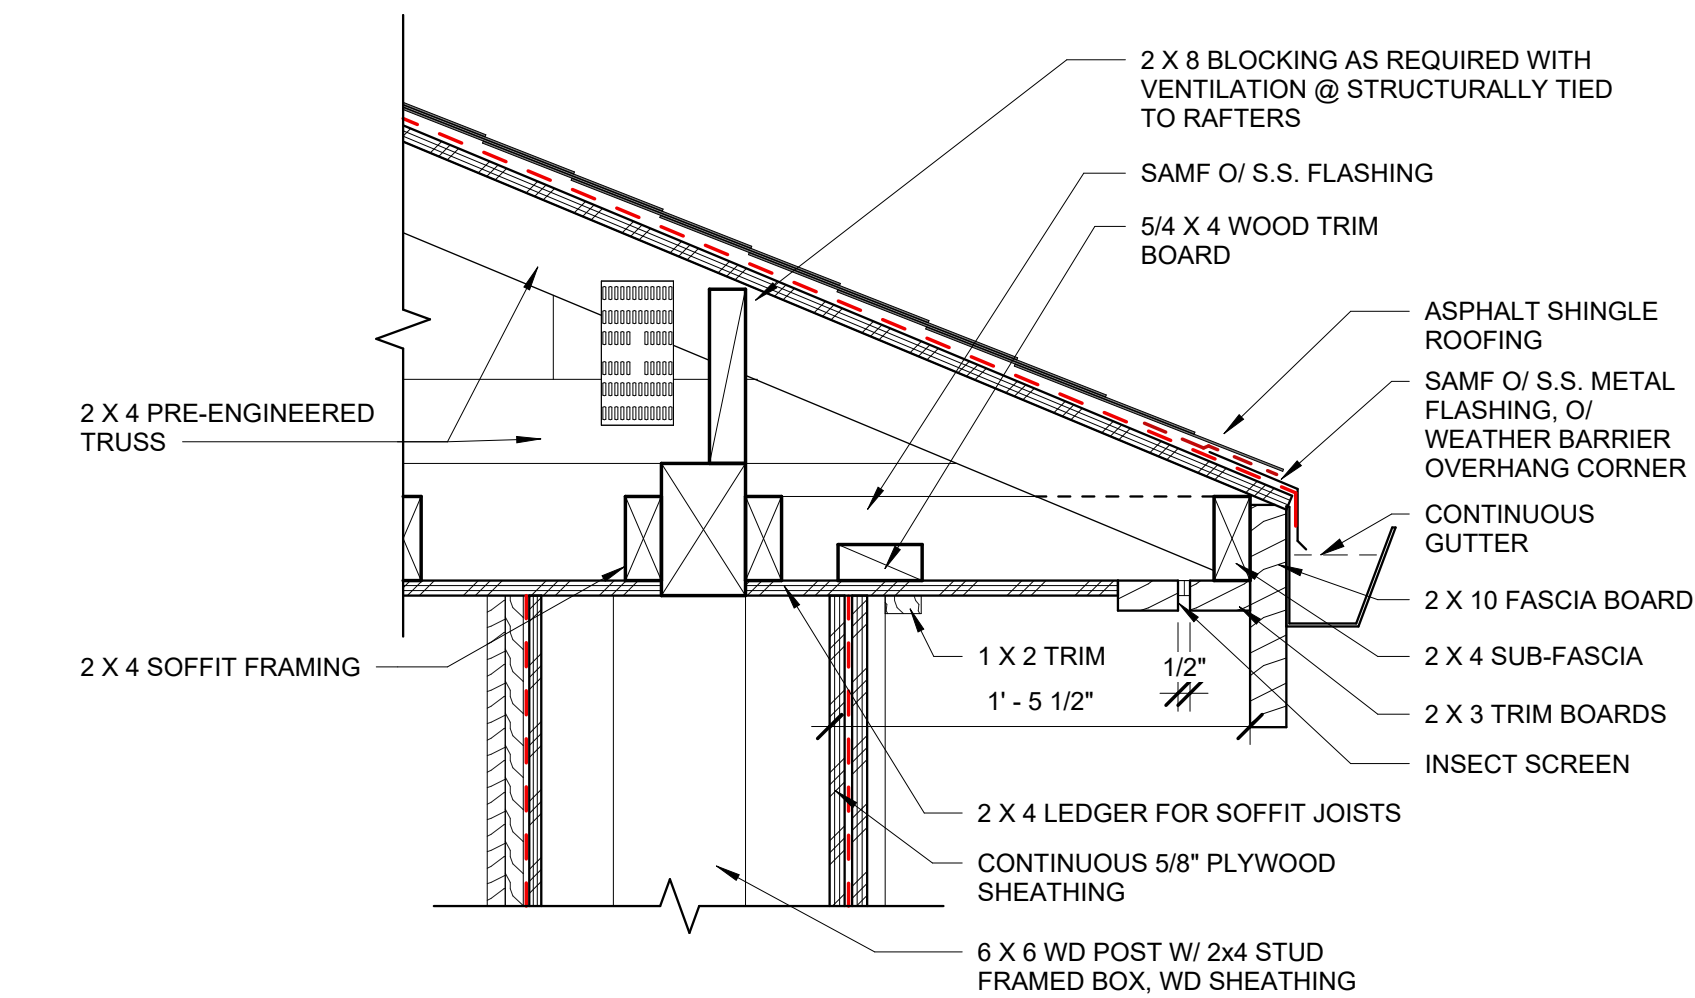


3 NORTH ENTRANCE EAVE

1 1/2" = 1'-0"

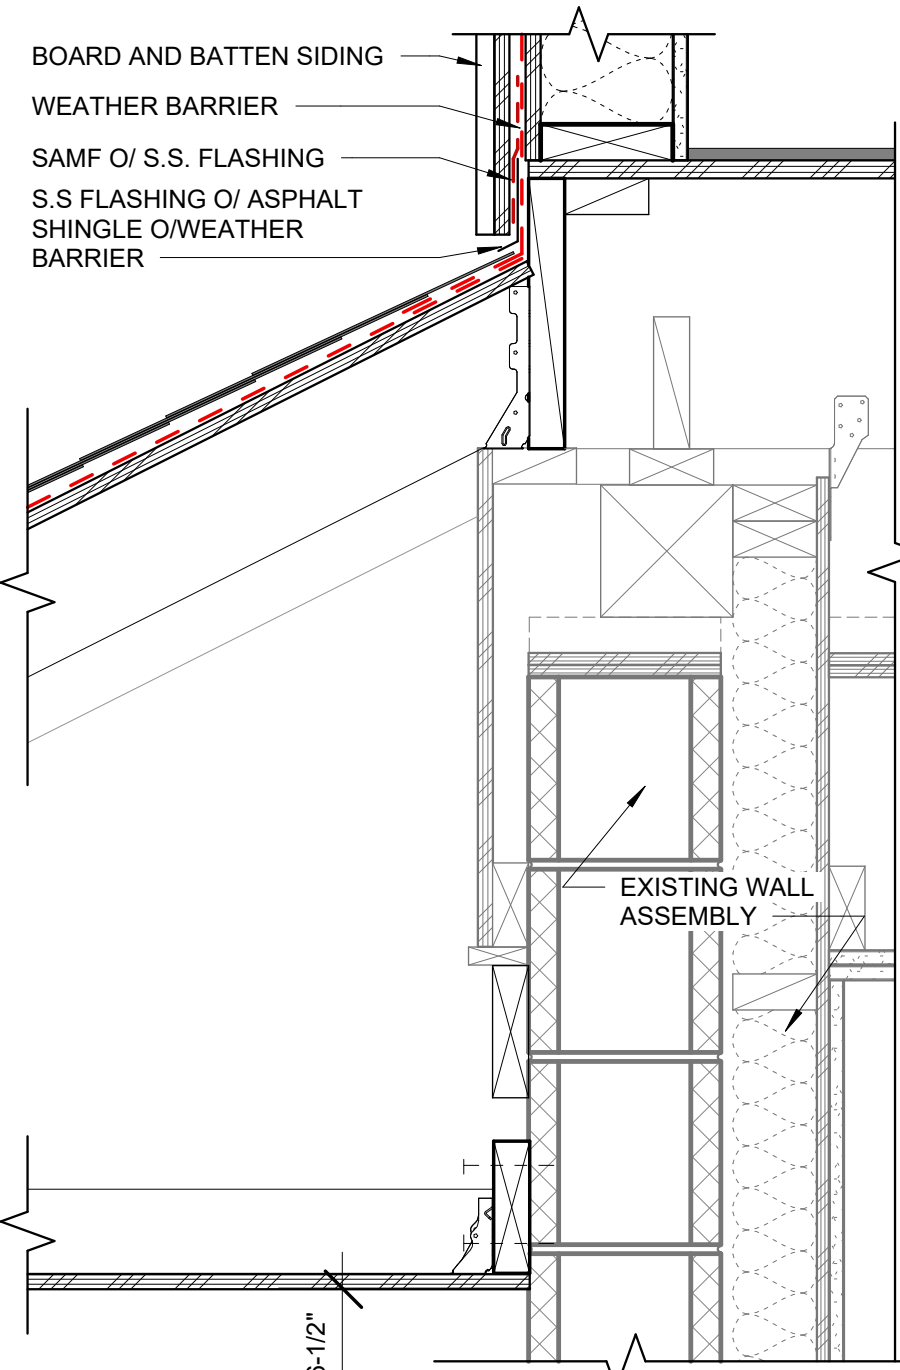


5 DECK EAVE - DECK EAVE

1 1/2" = 1'-0"

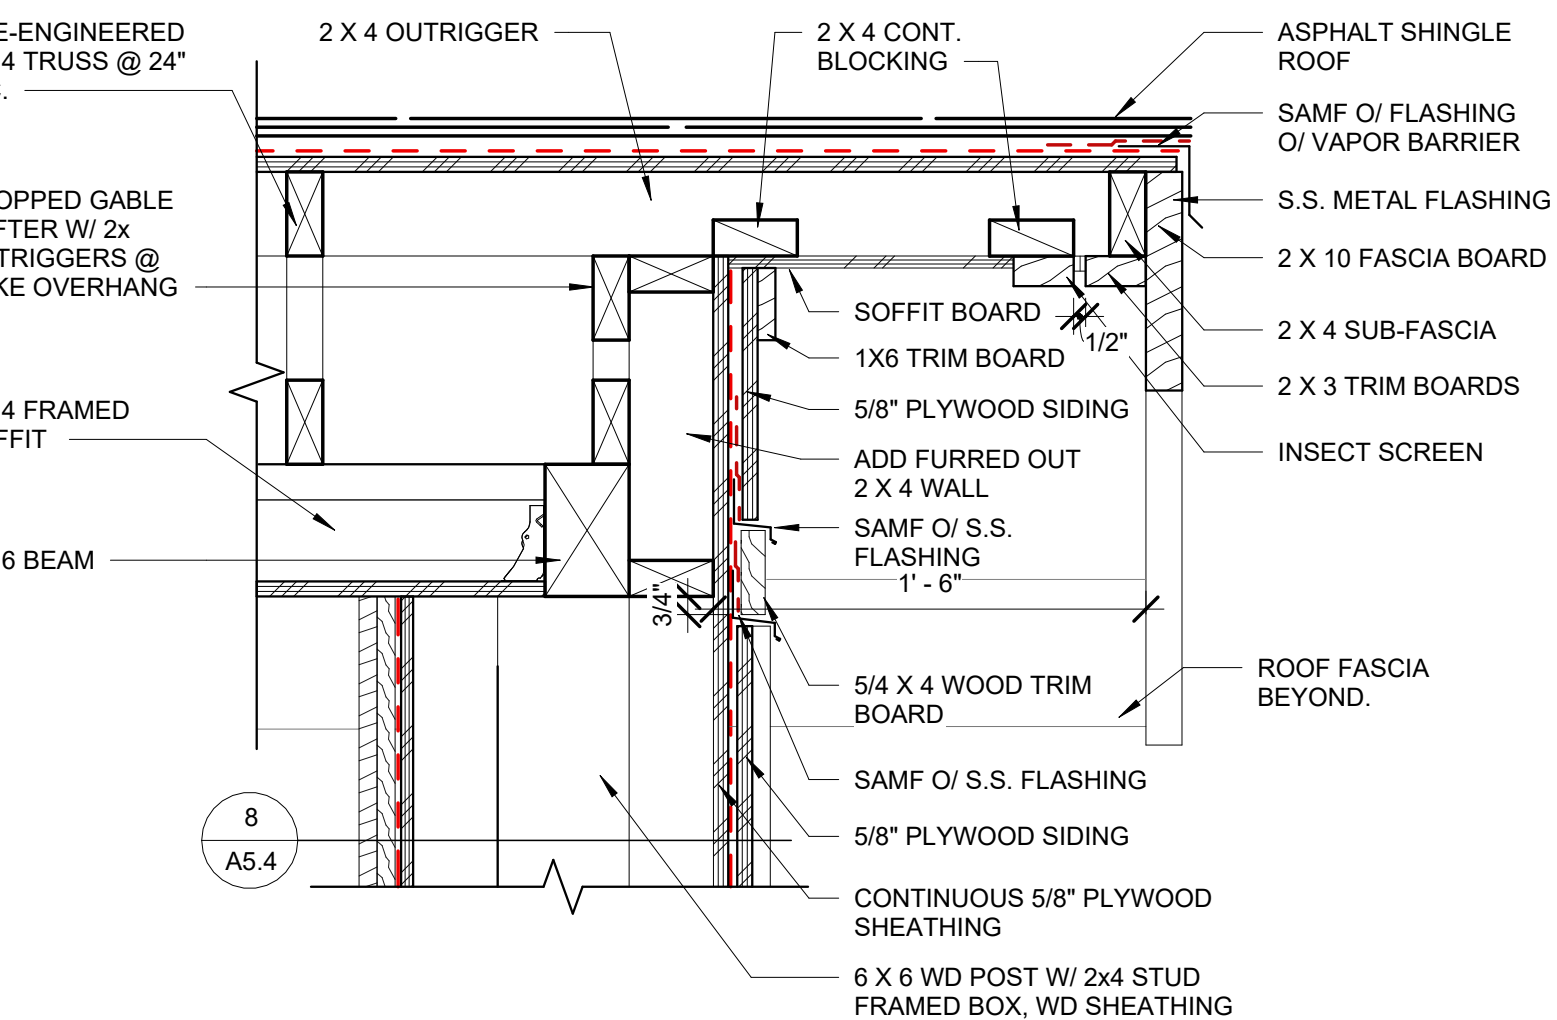


2 NORTH ENTRY RAKE

1 1/2" = 1'-0"

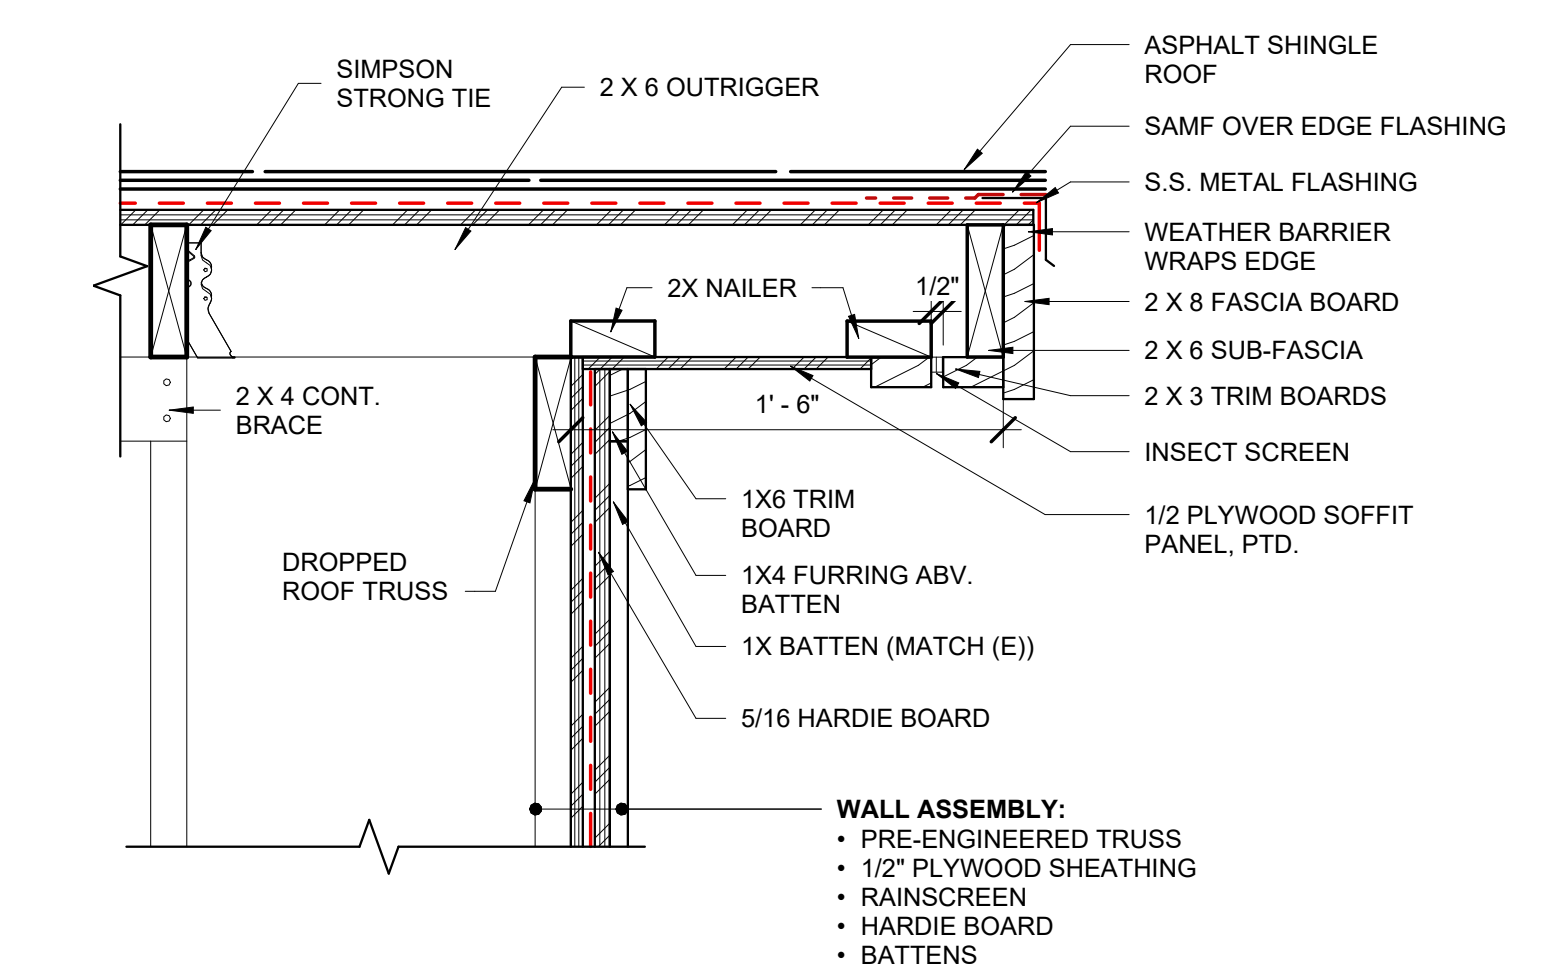


8 CLASSROOM/HALLWAY ROOF RAKE

1 1/2" = 1'-0"

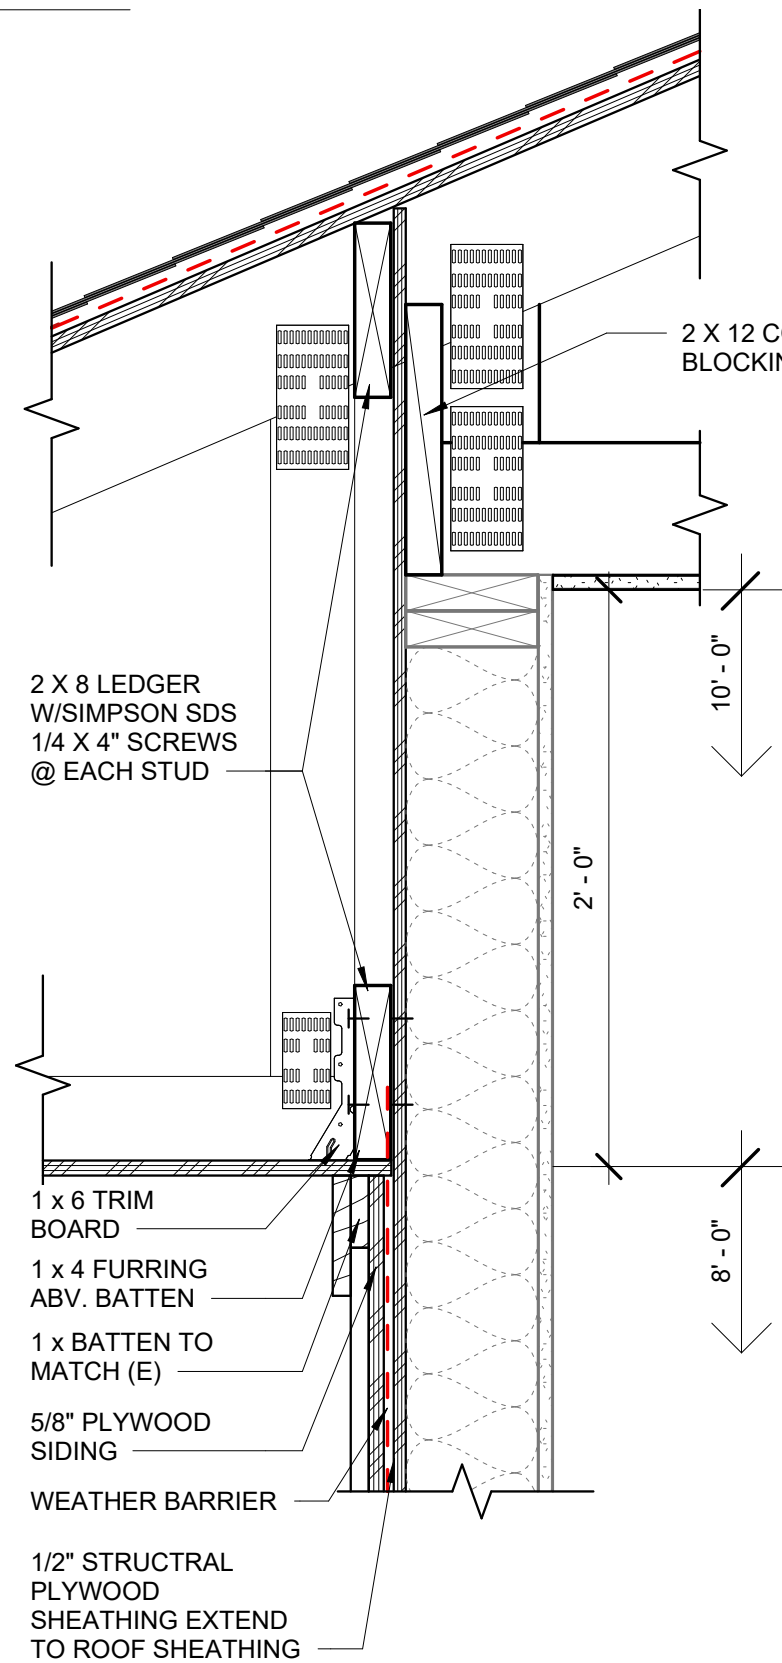


7 ROOF RIDGE VENT

1 1/2" = 1'-0"

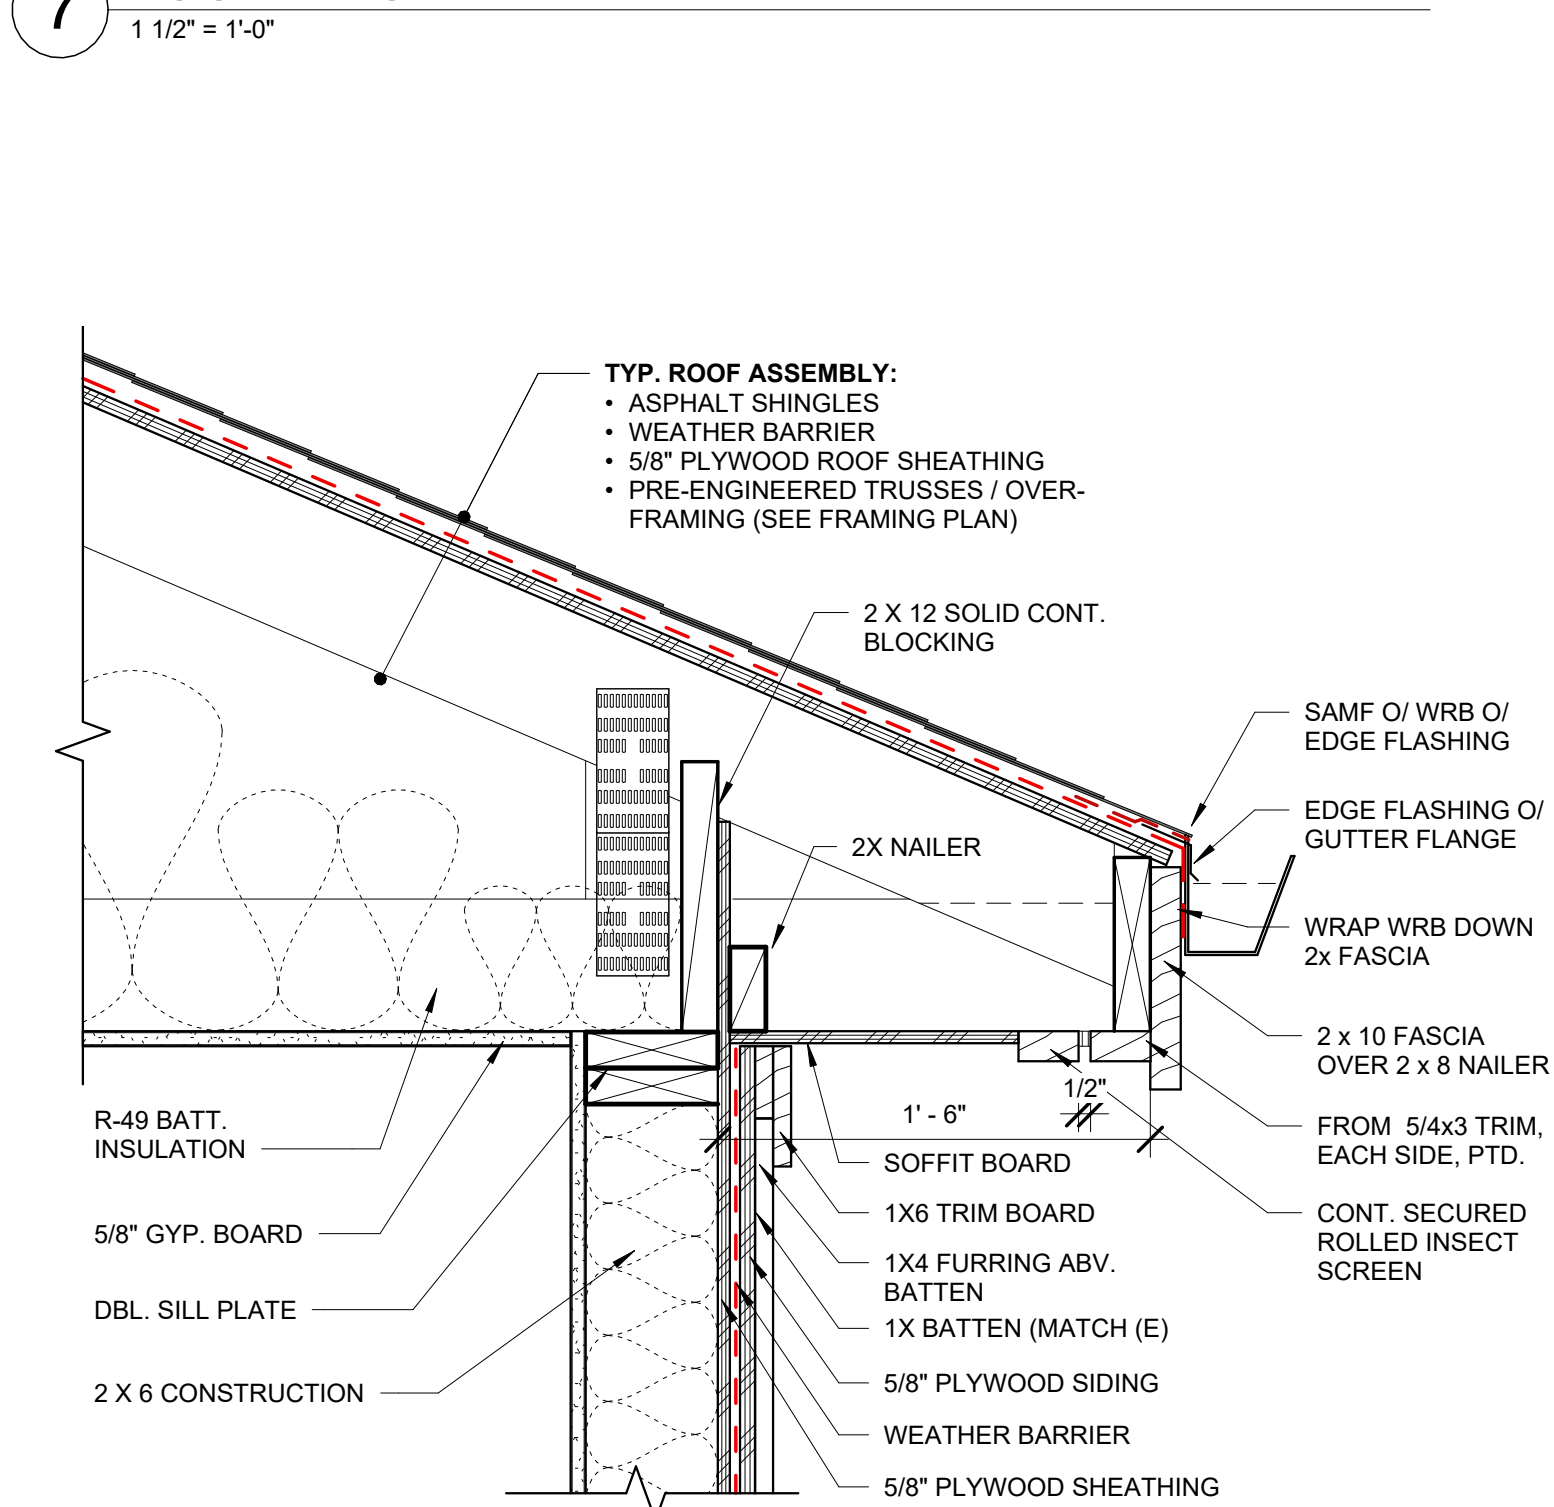

4 CLASSROOM ROOF EAVE

1 1/2" = 1'-0"

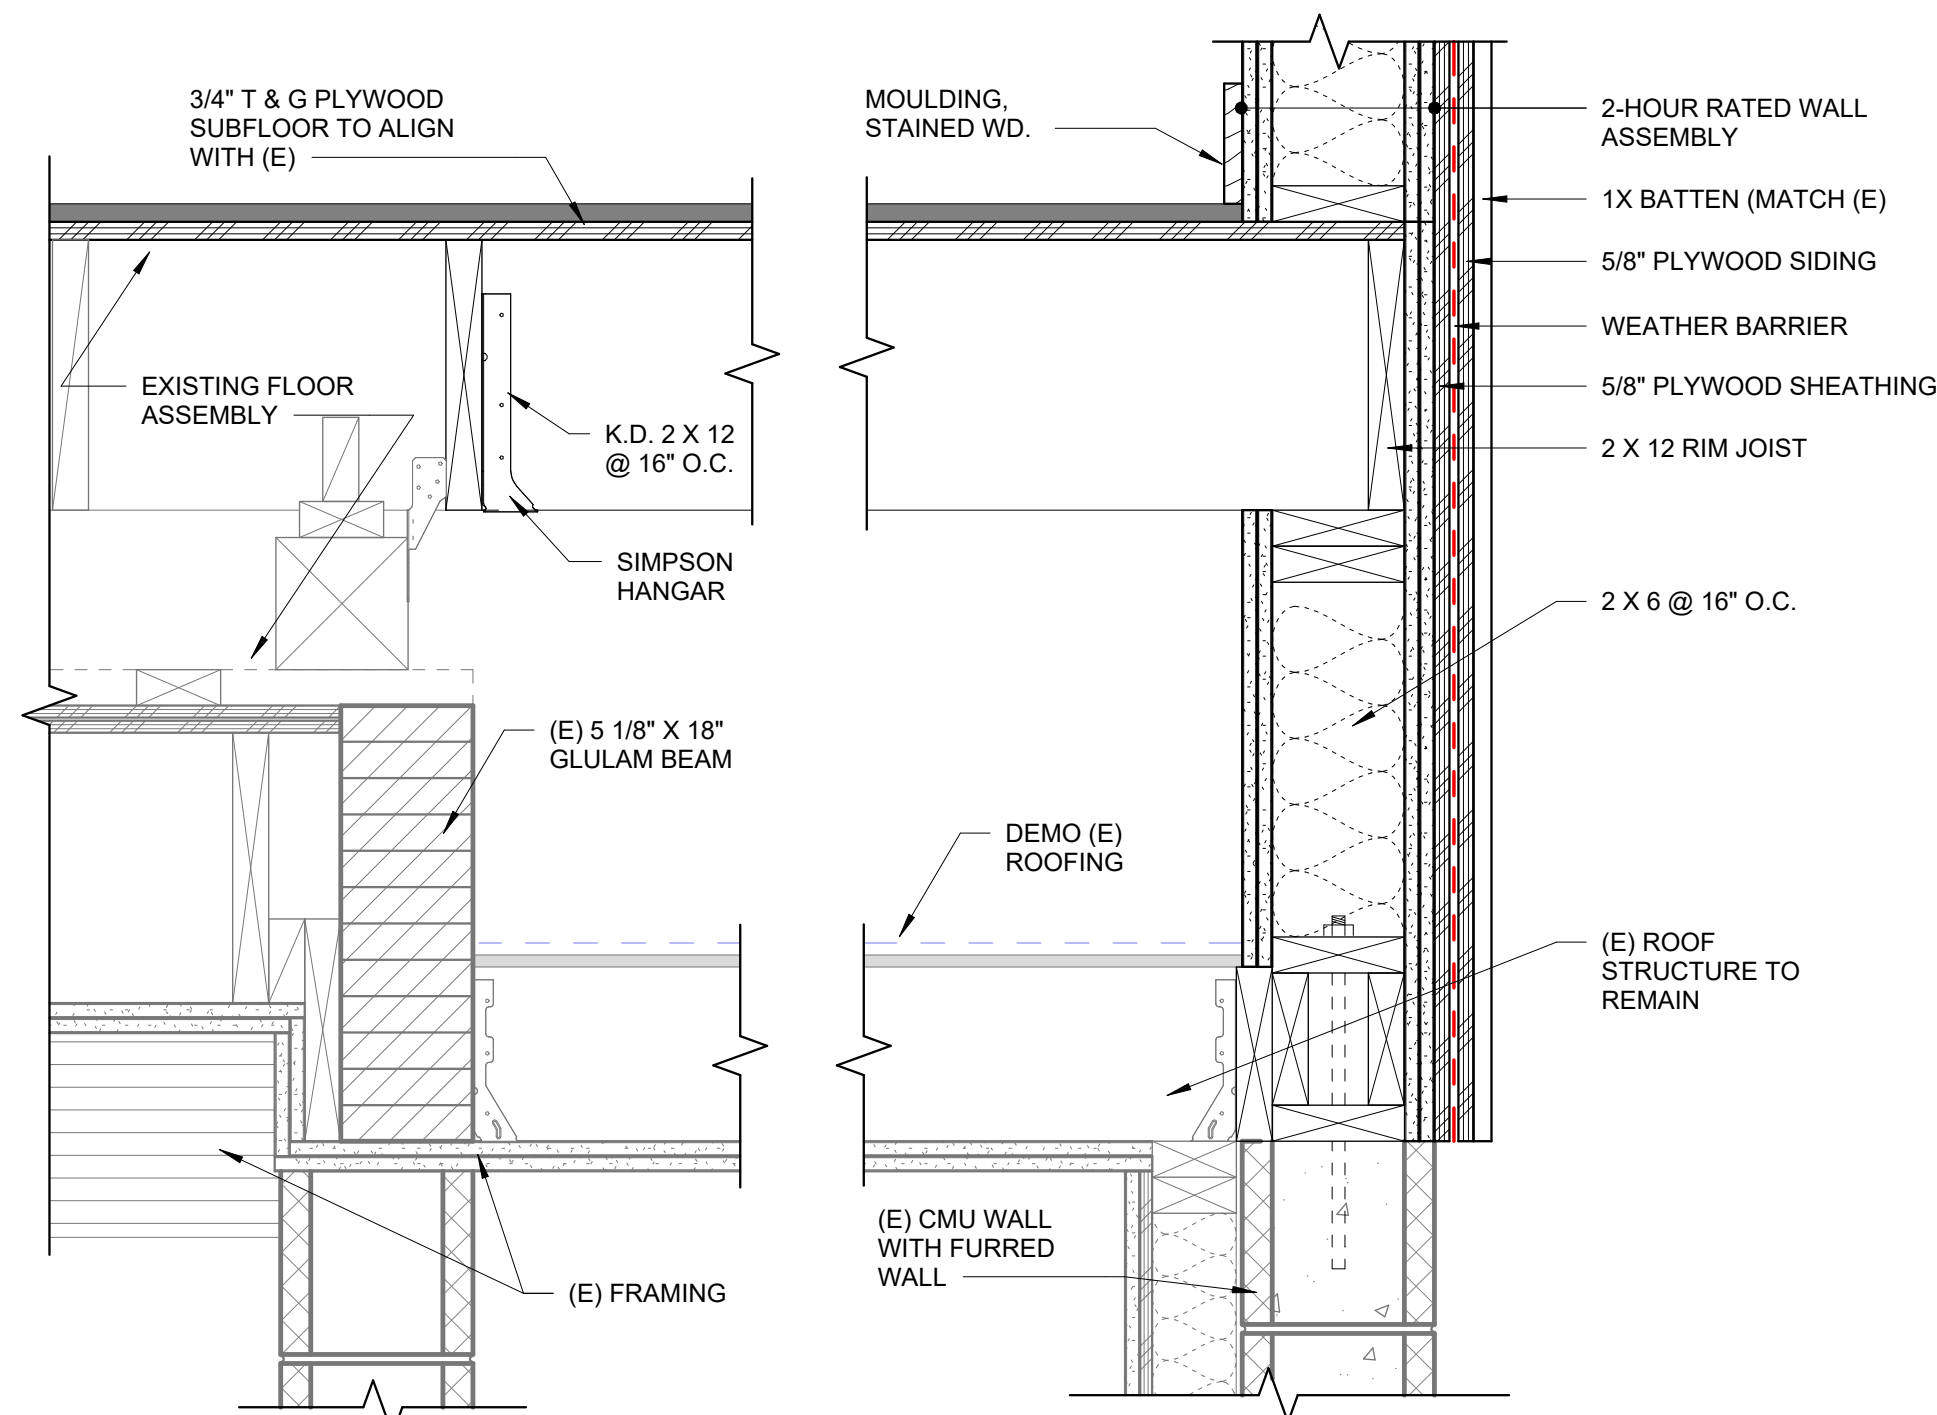

1 2ND FLOOR ADDITION @ SOUTH WALL

1 1/2" = 1'-0"


PERMITTING










REVISIONS:
DATE DESCRIPTION

DATE: JAN/2026


SHEET TITLE:
DETAILS -
ENVELOPE

A5.1

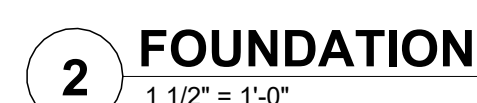


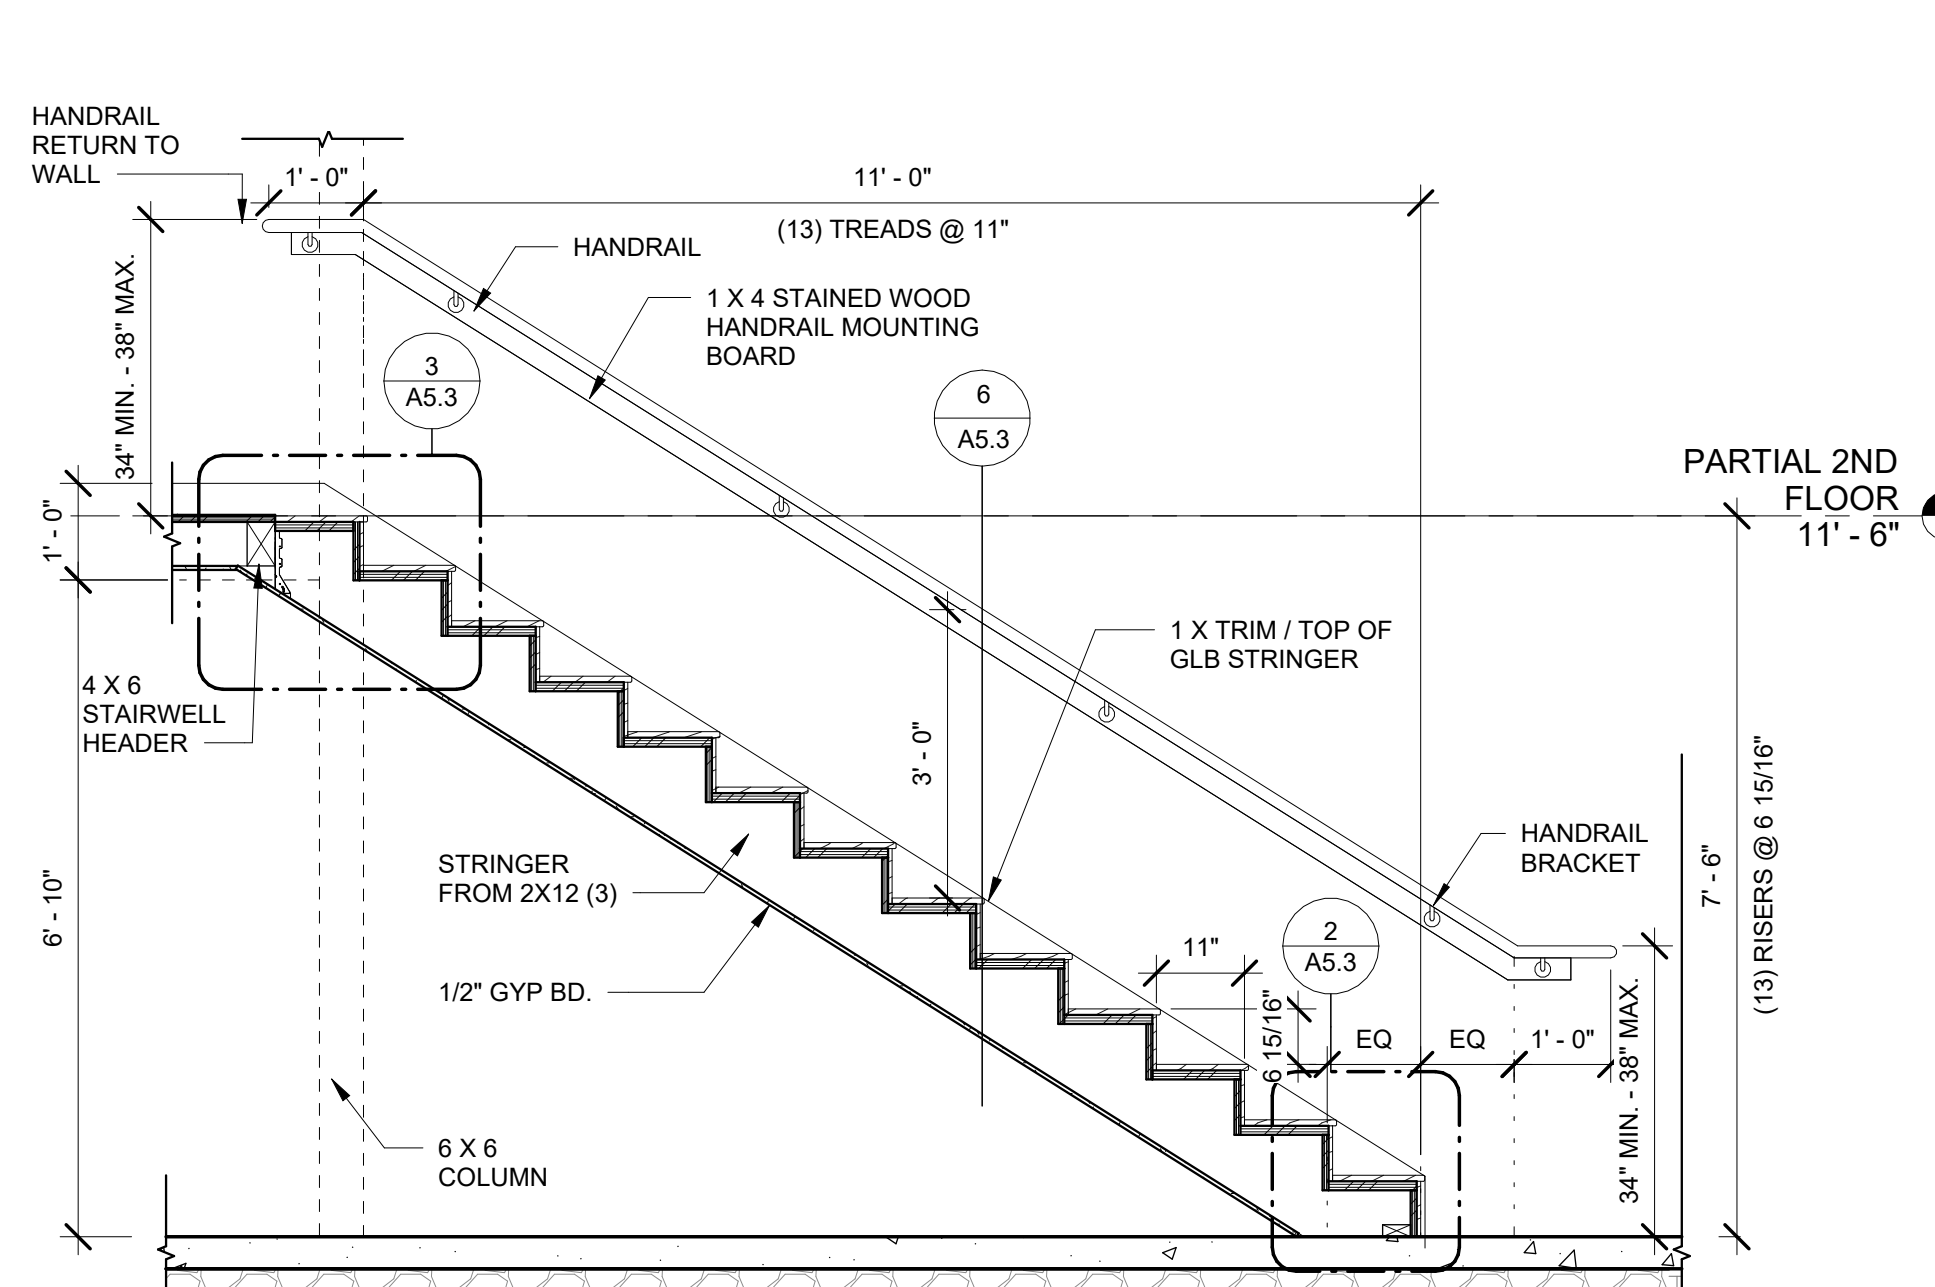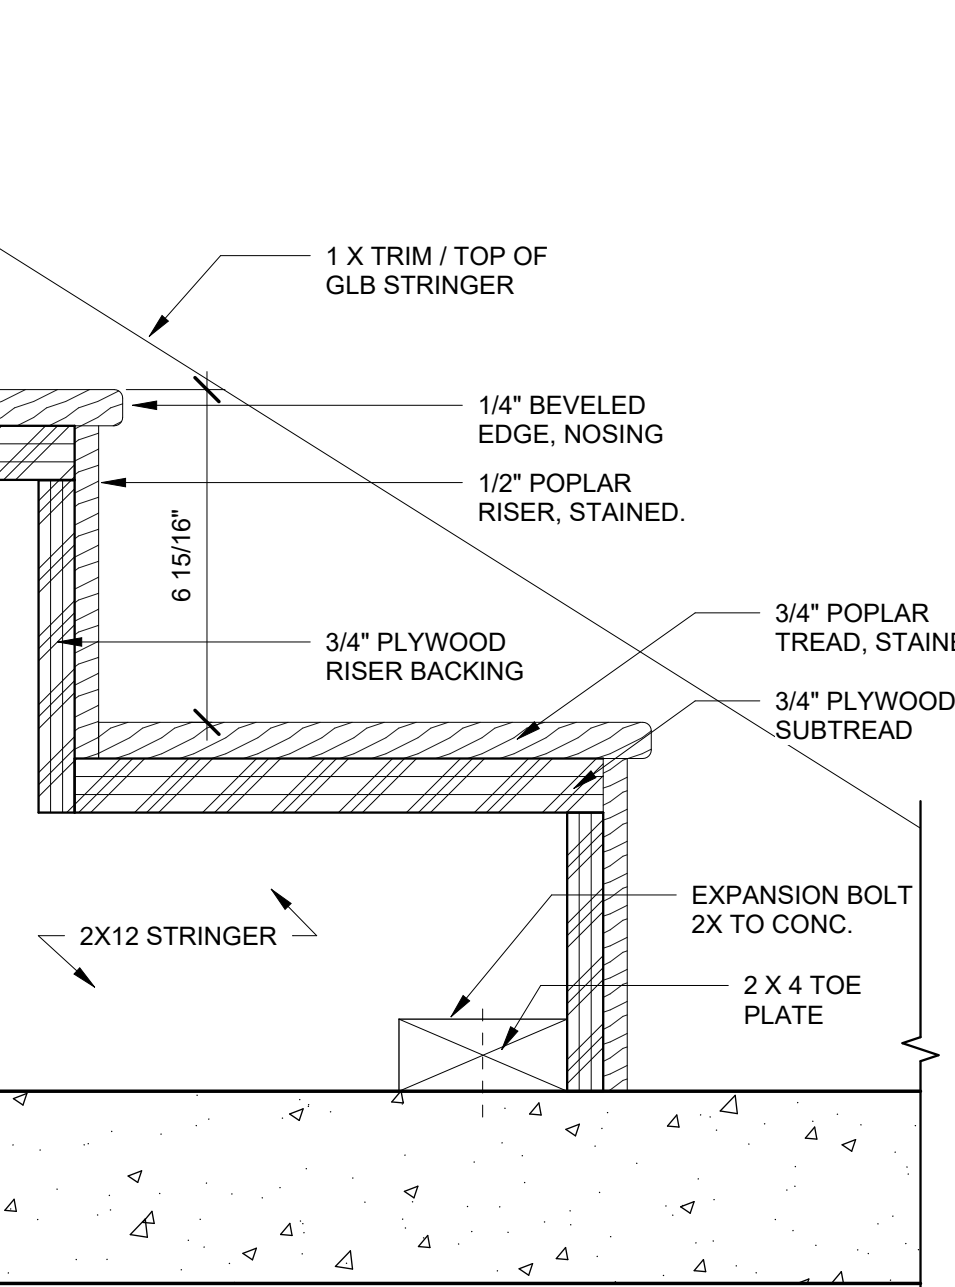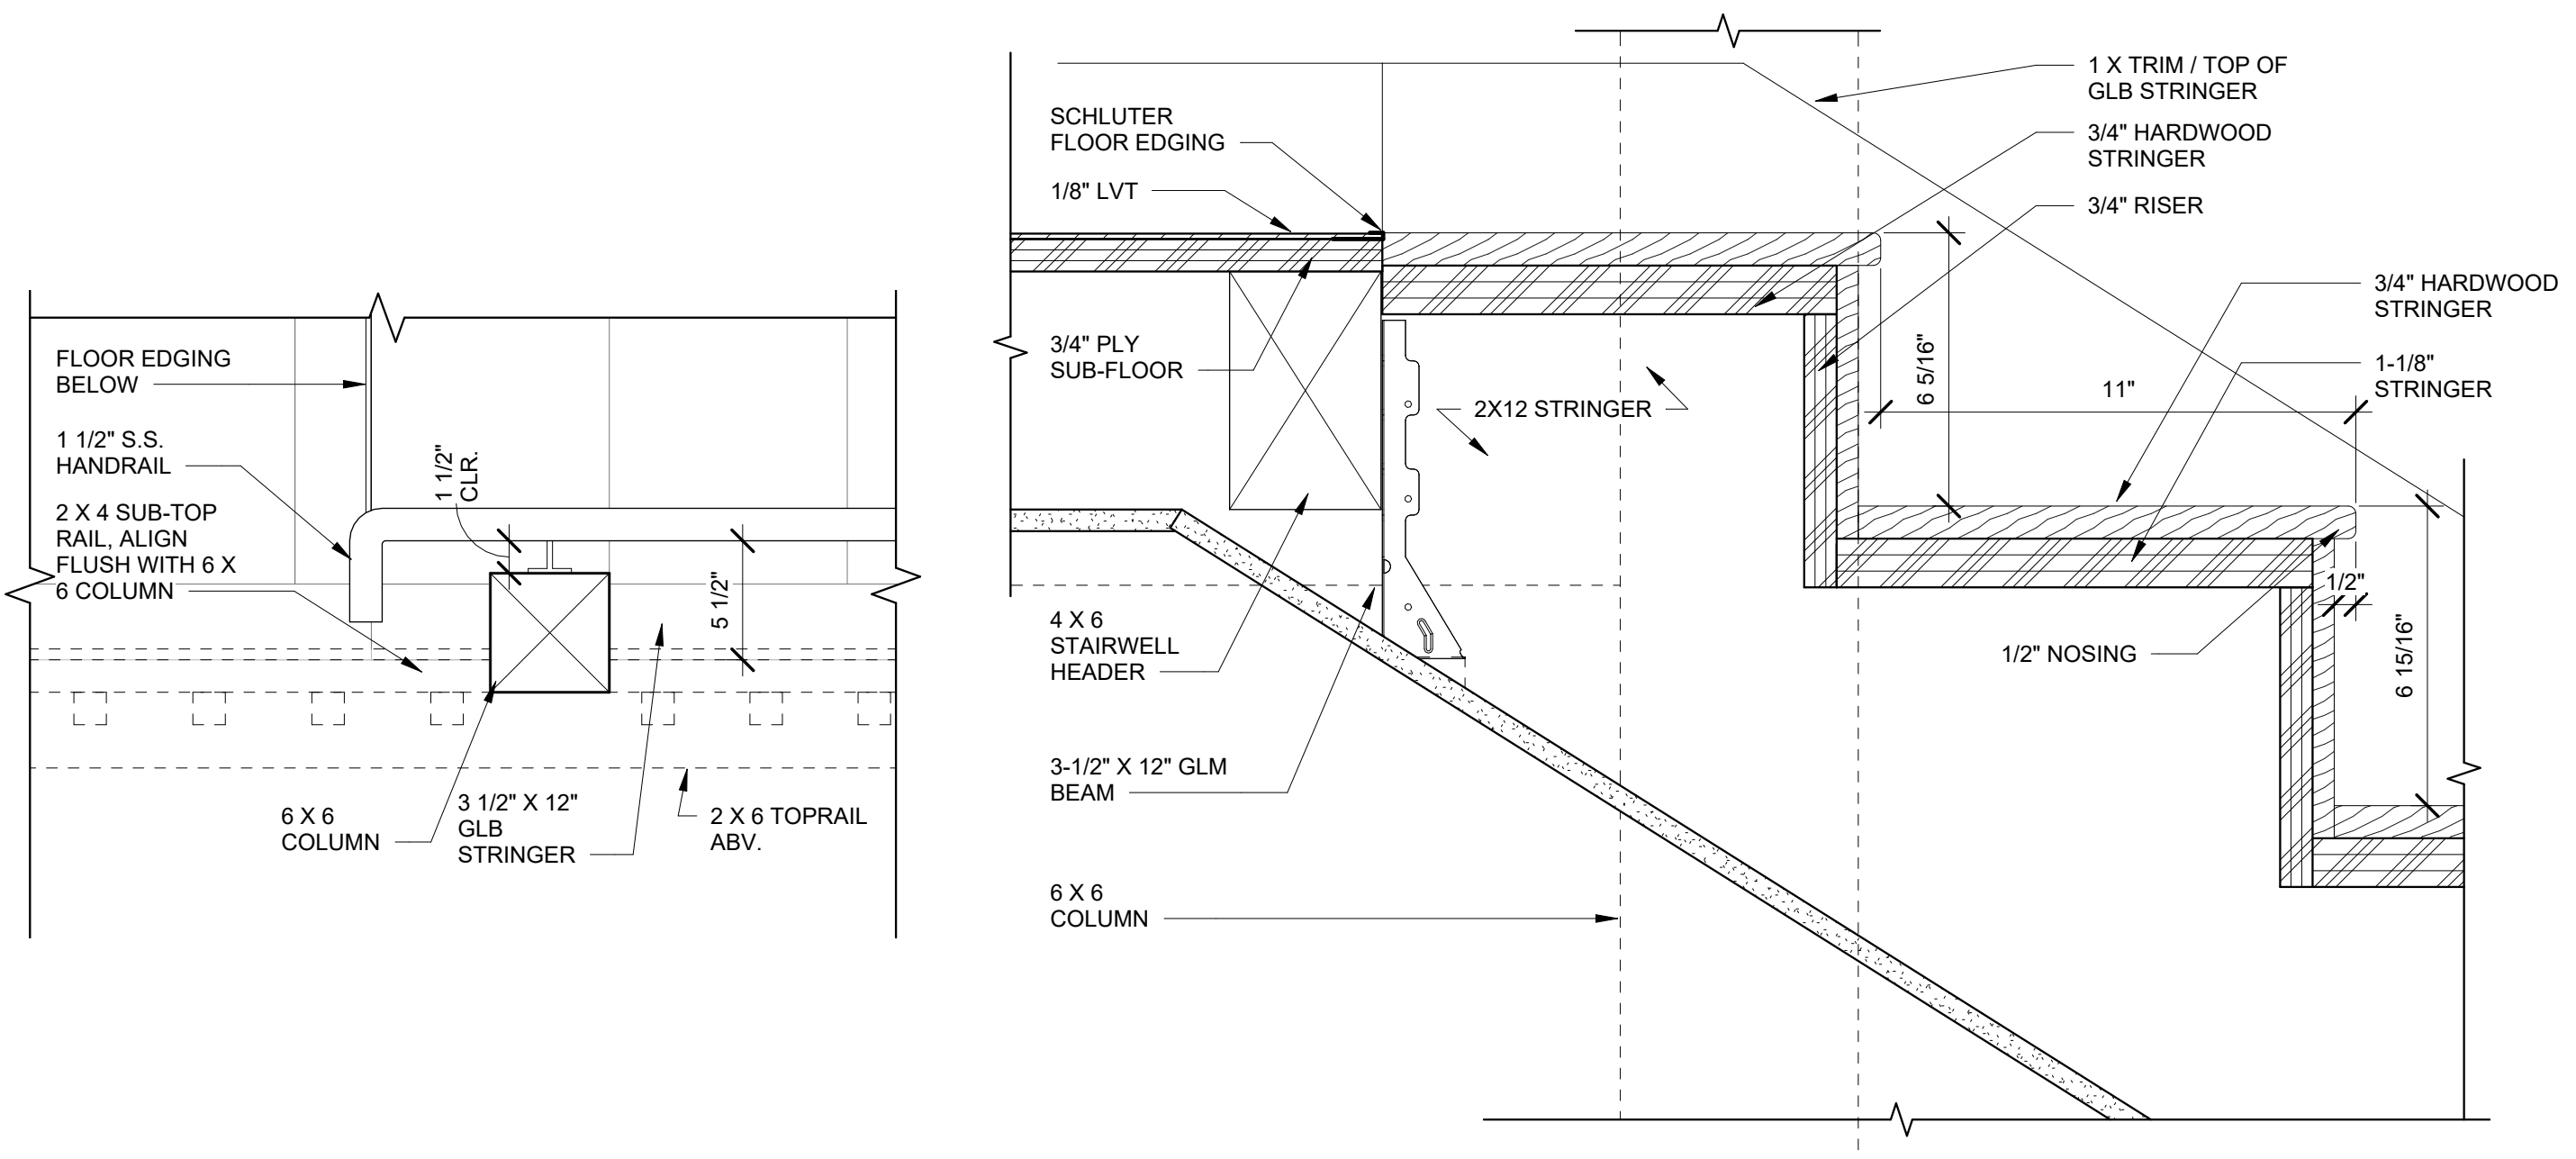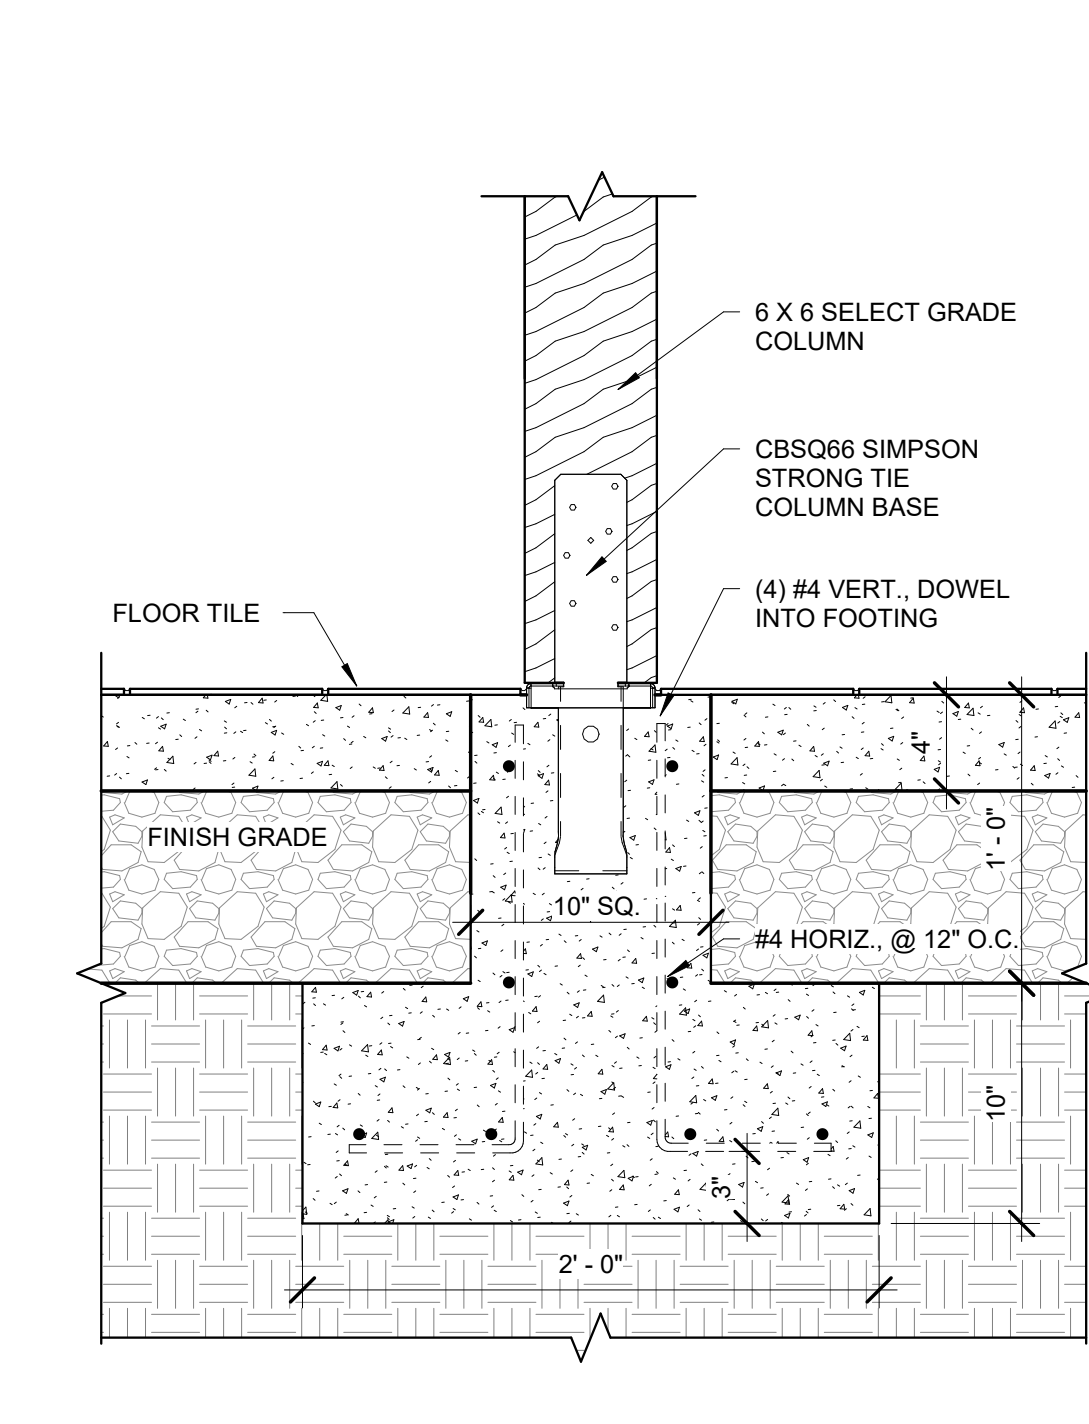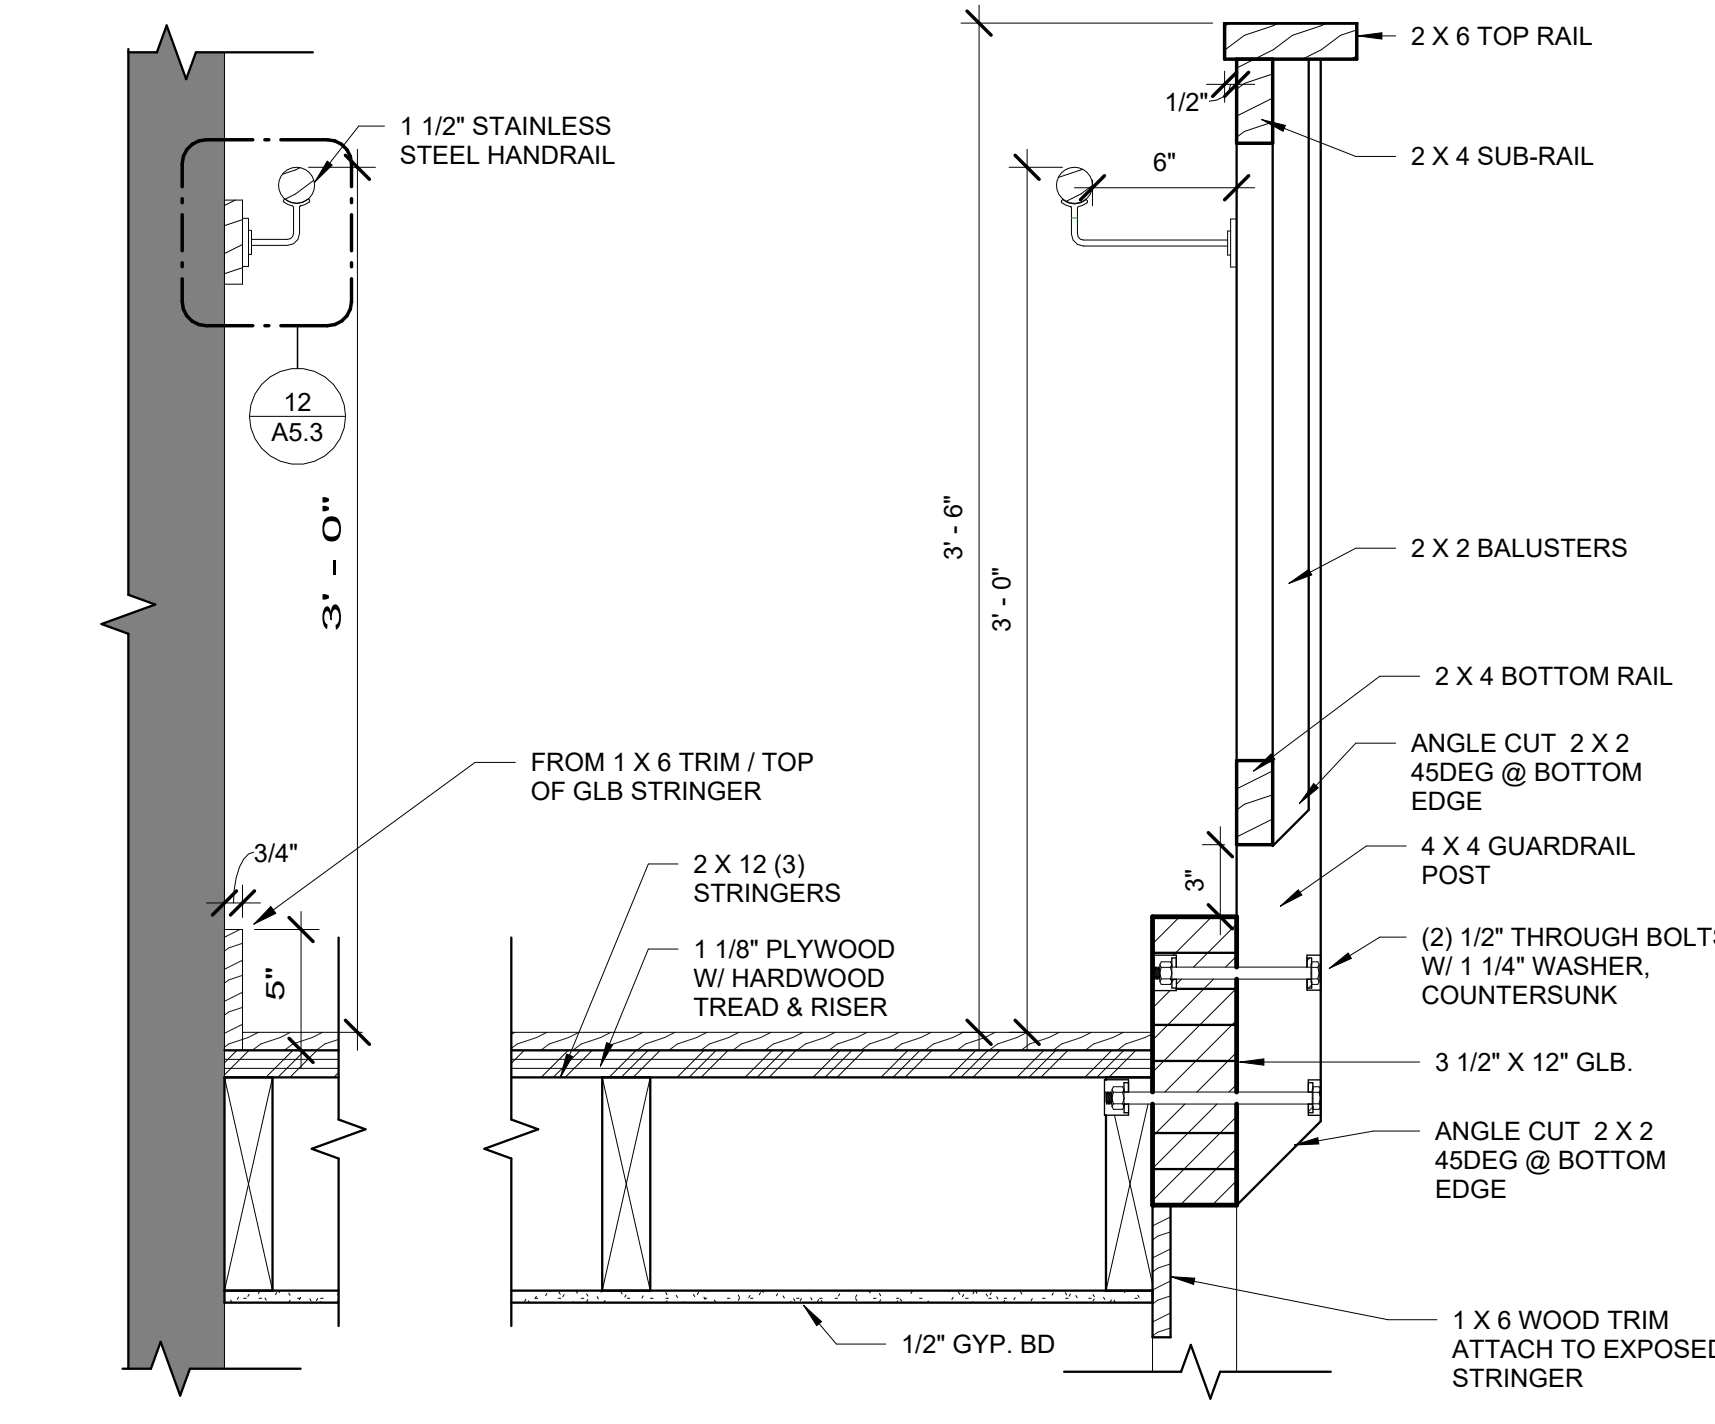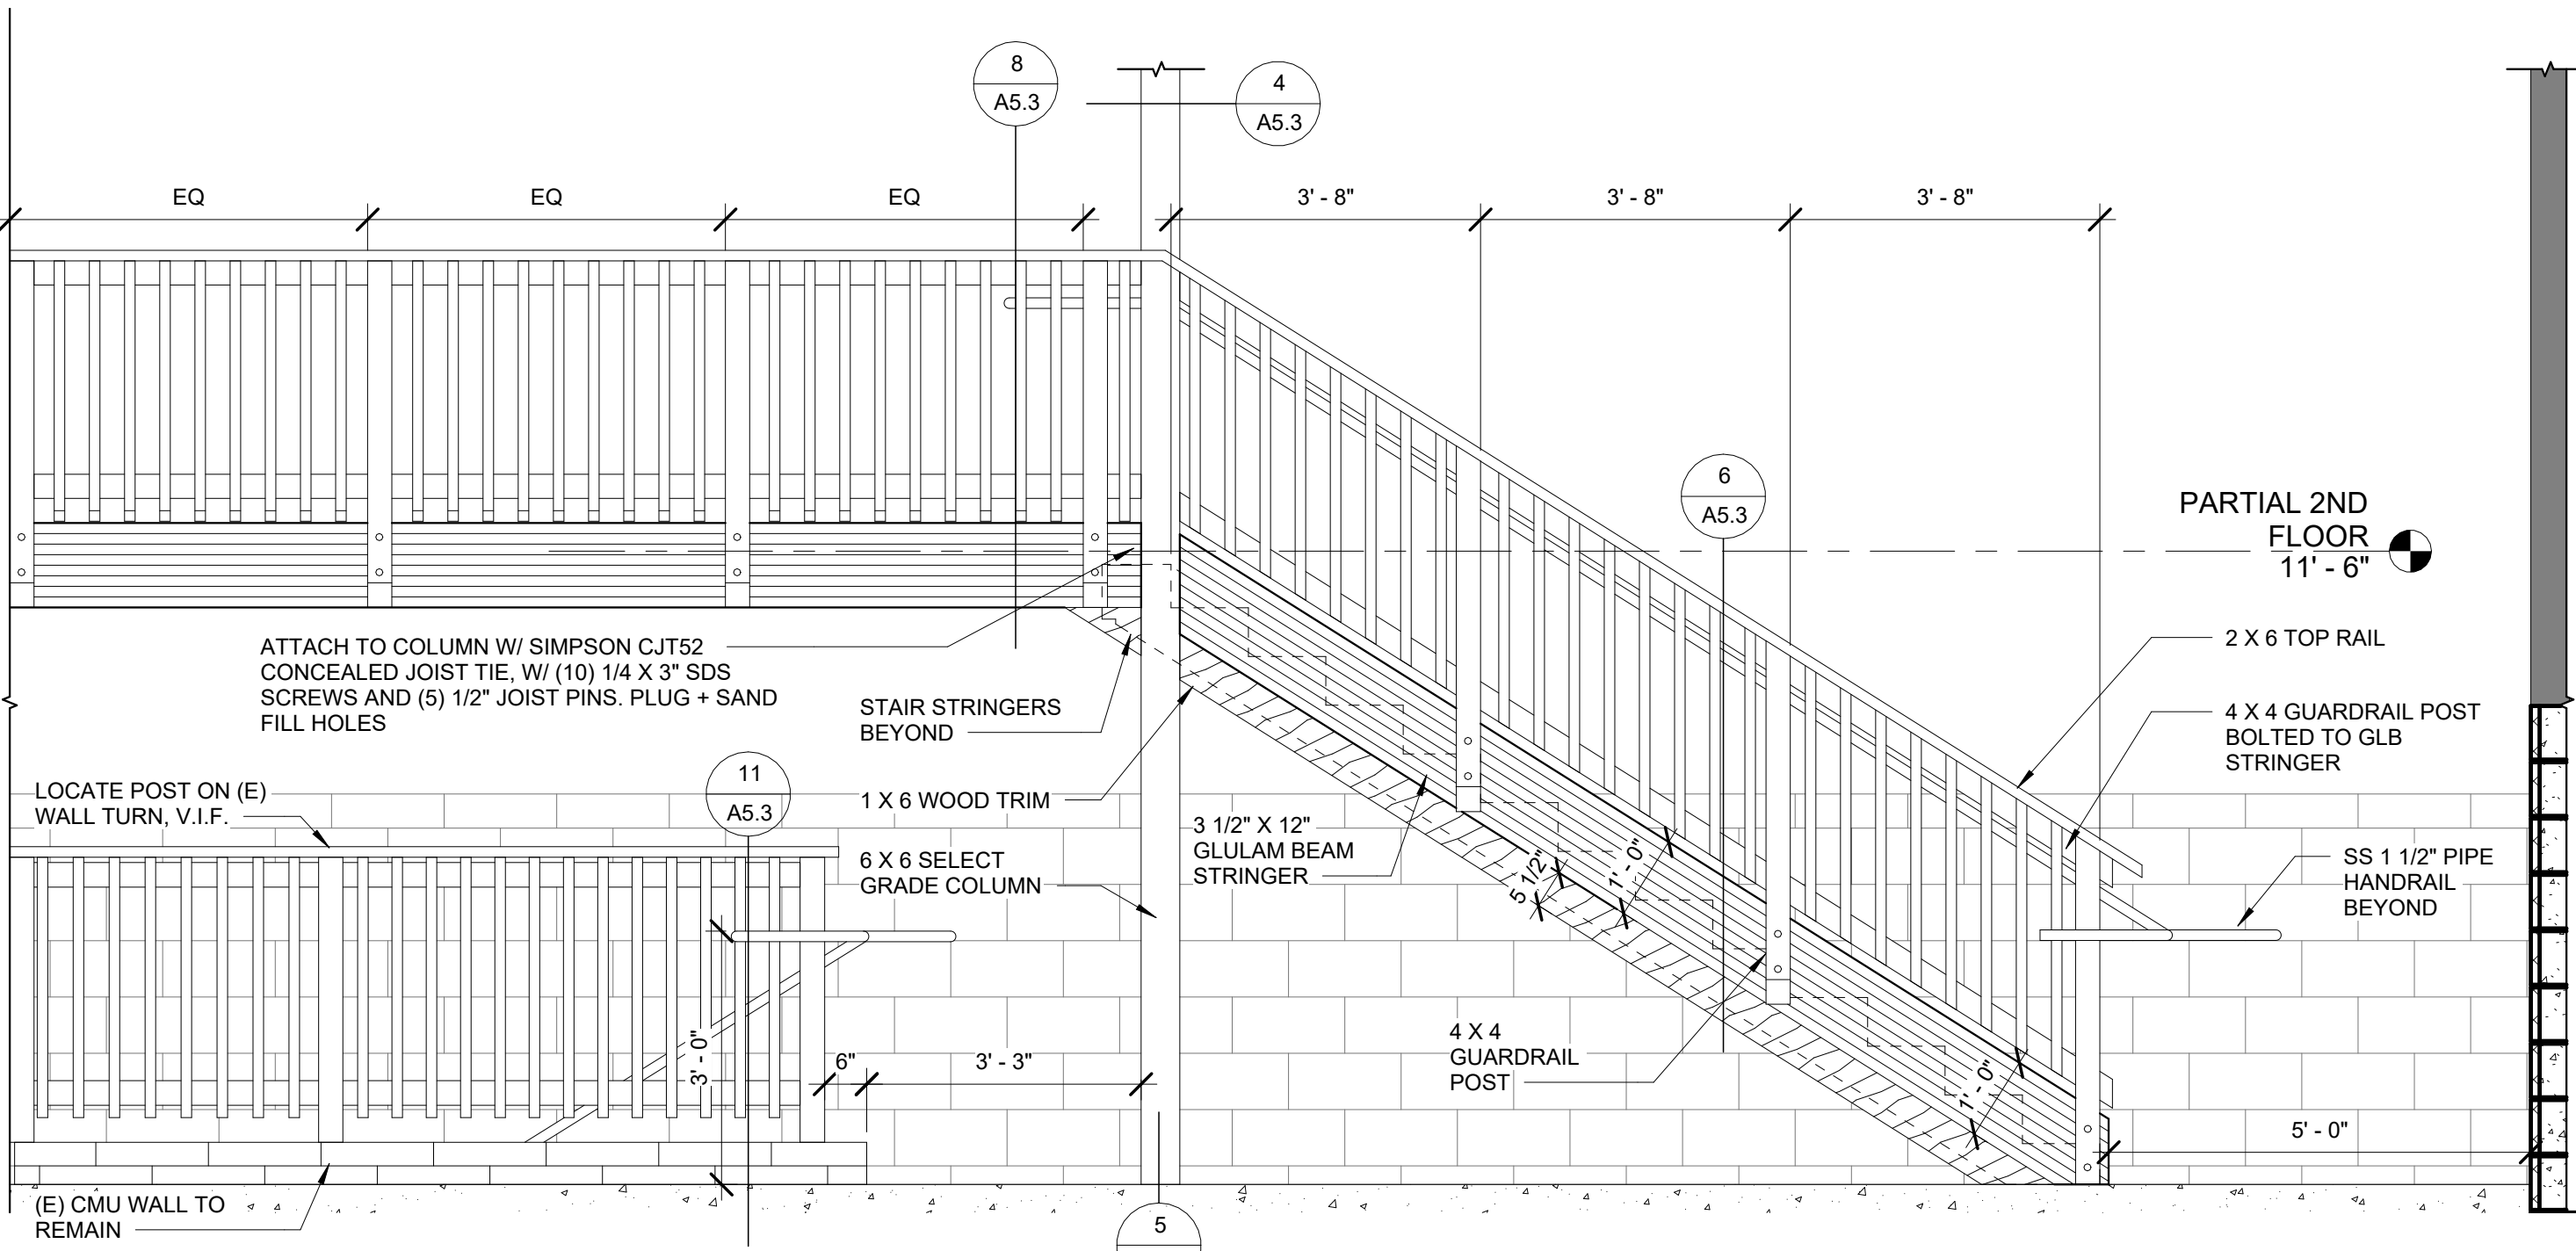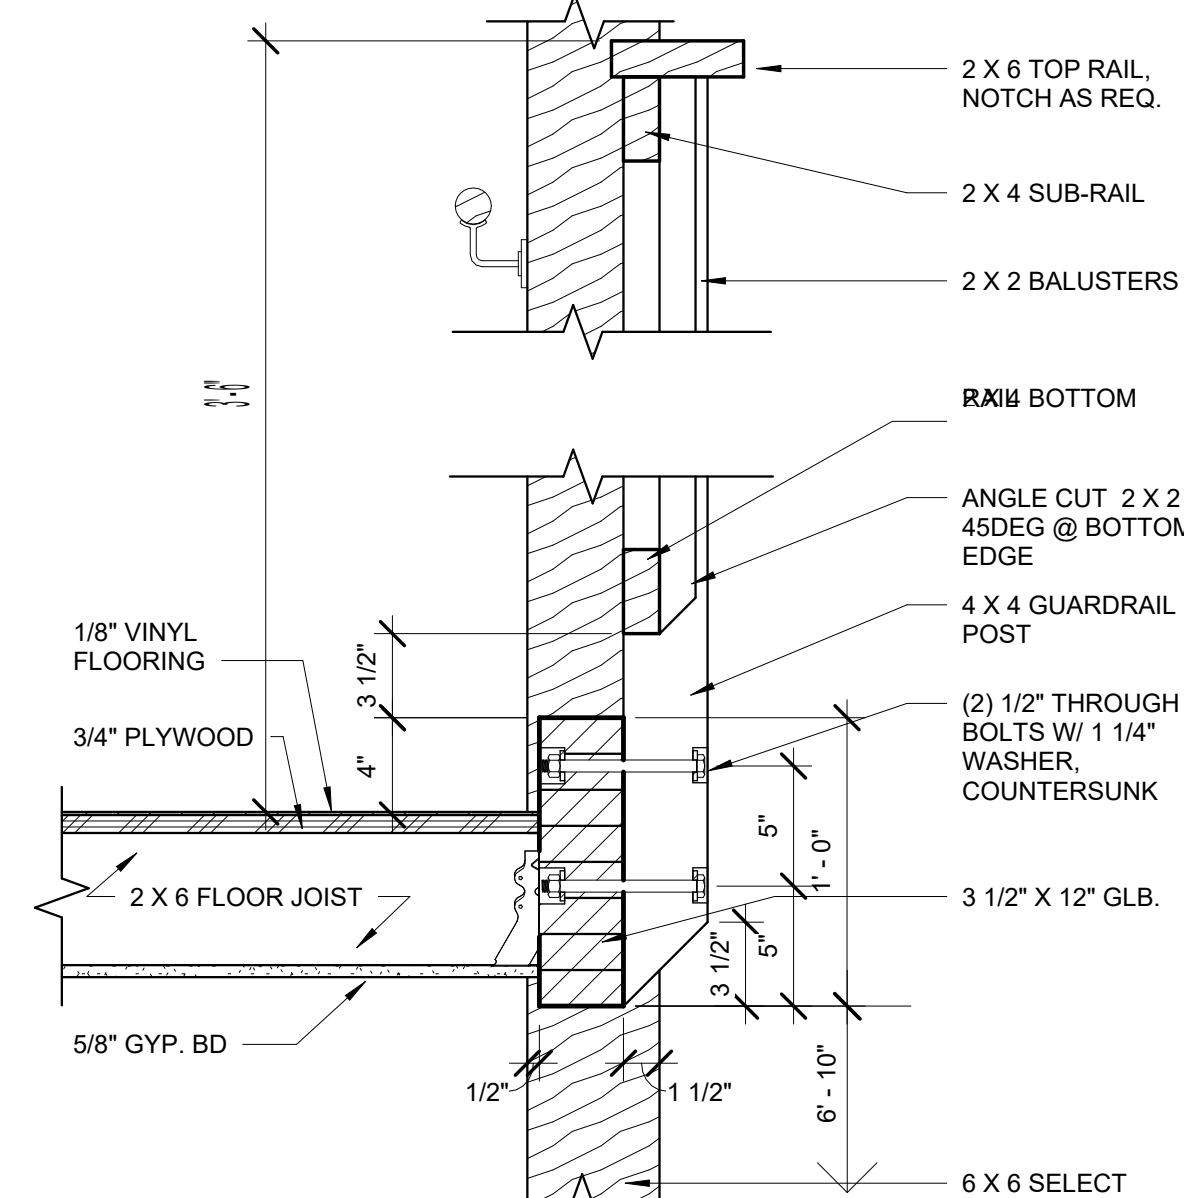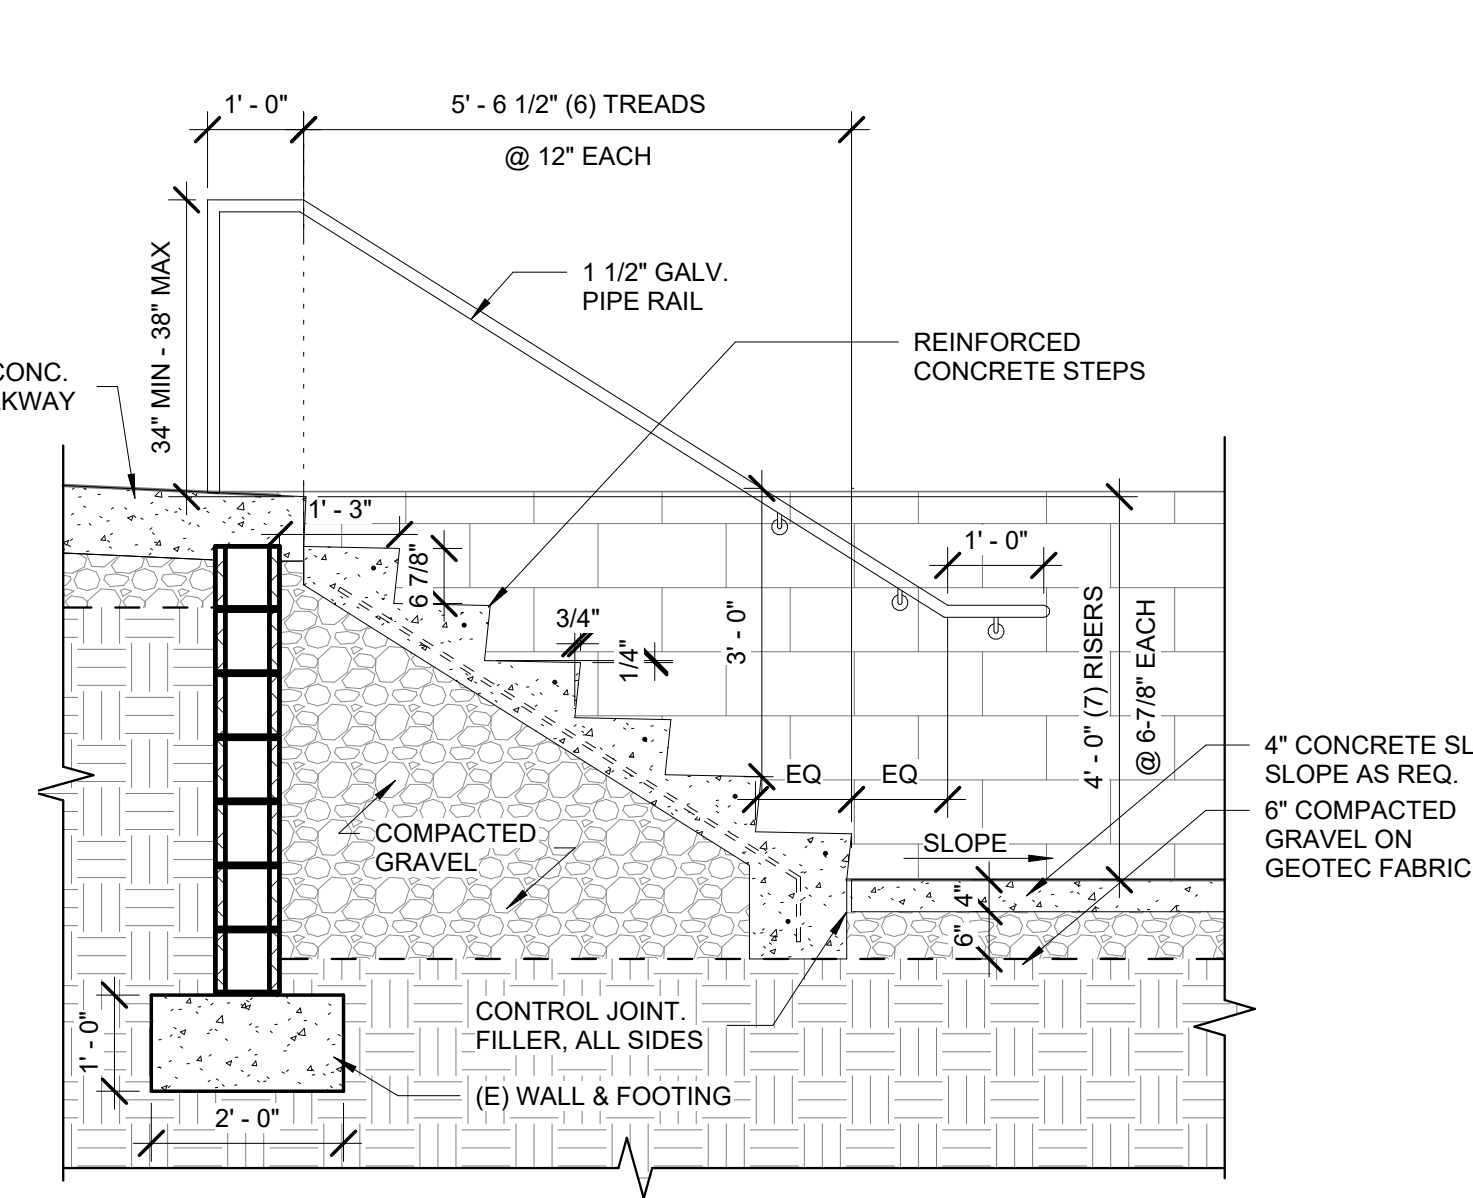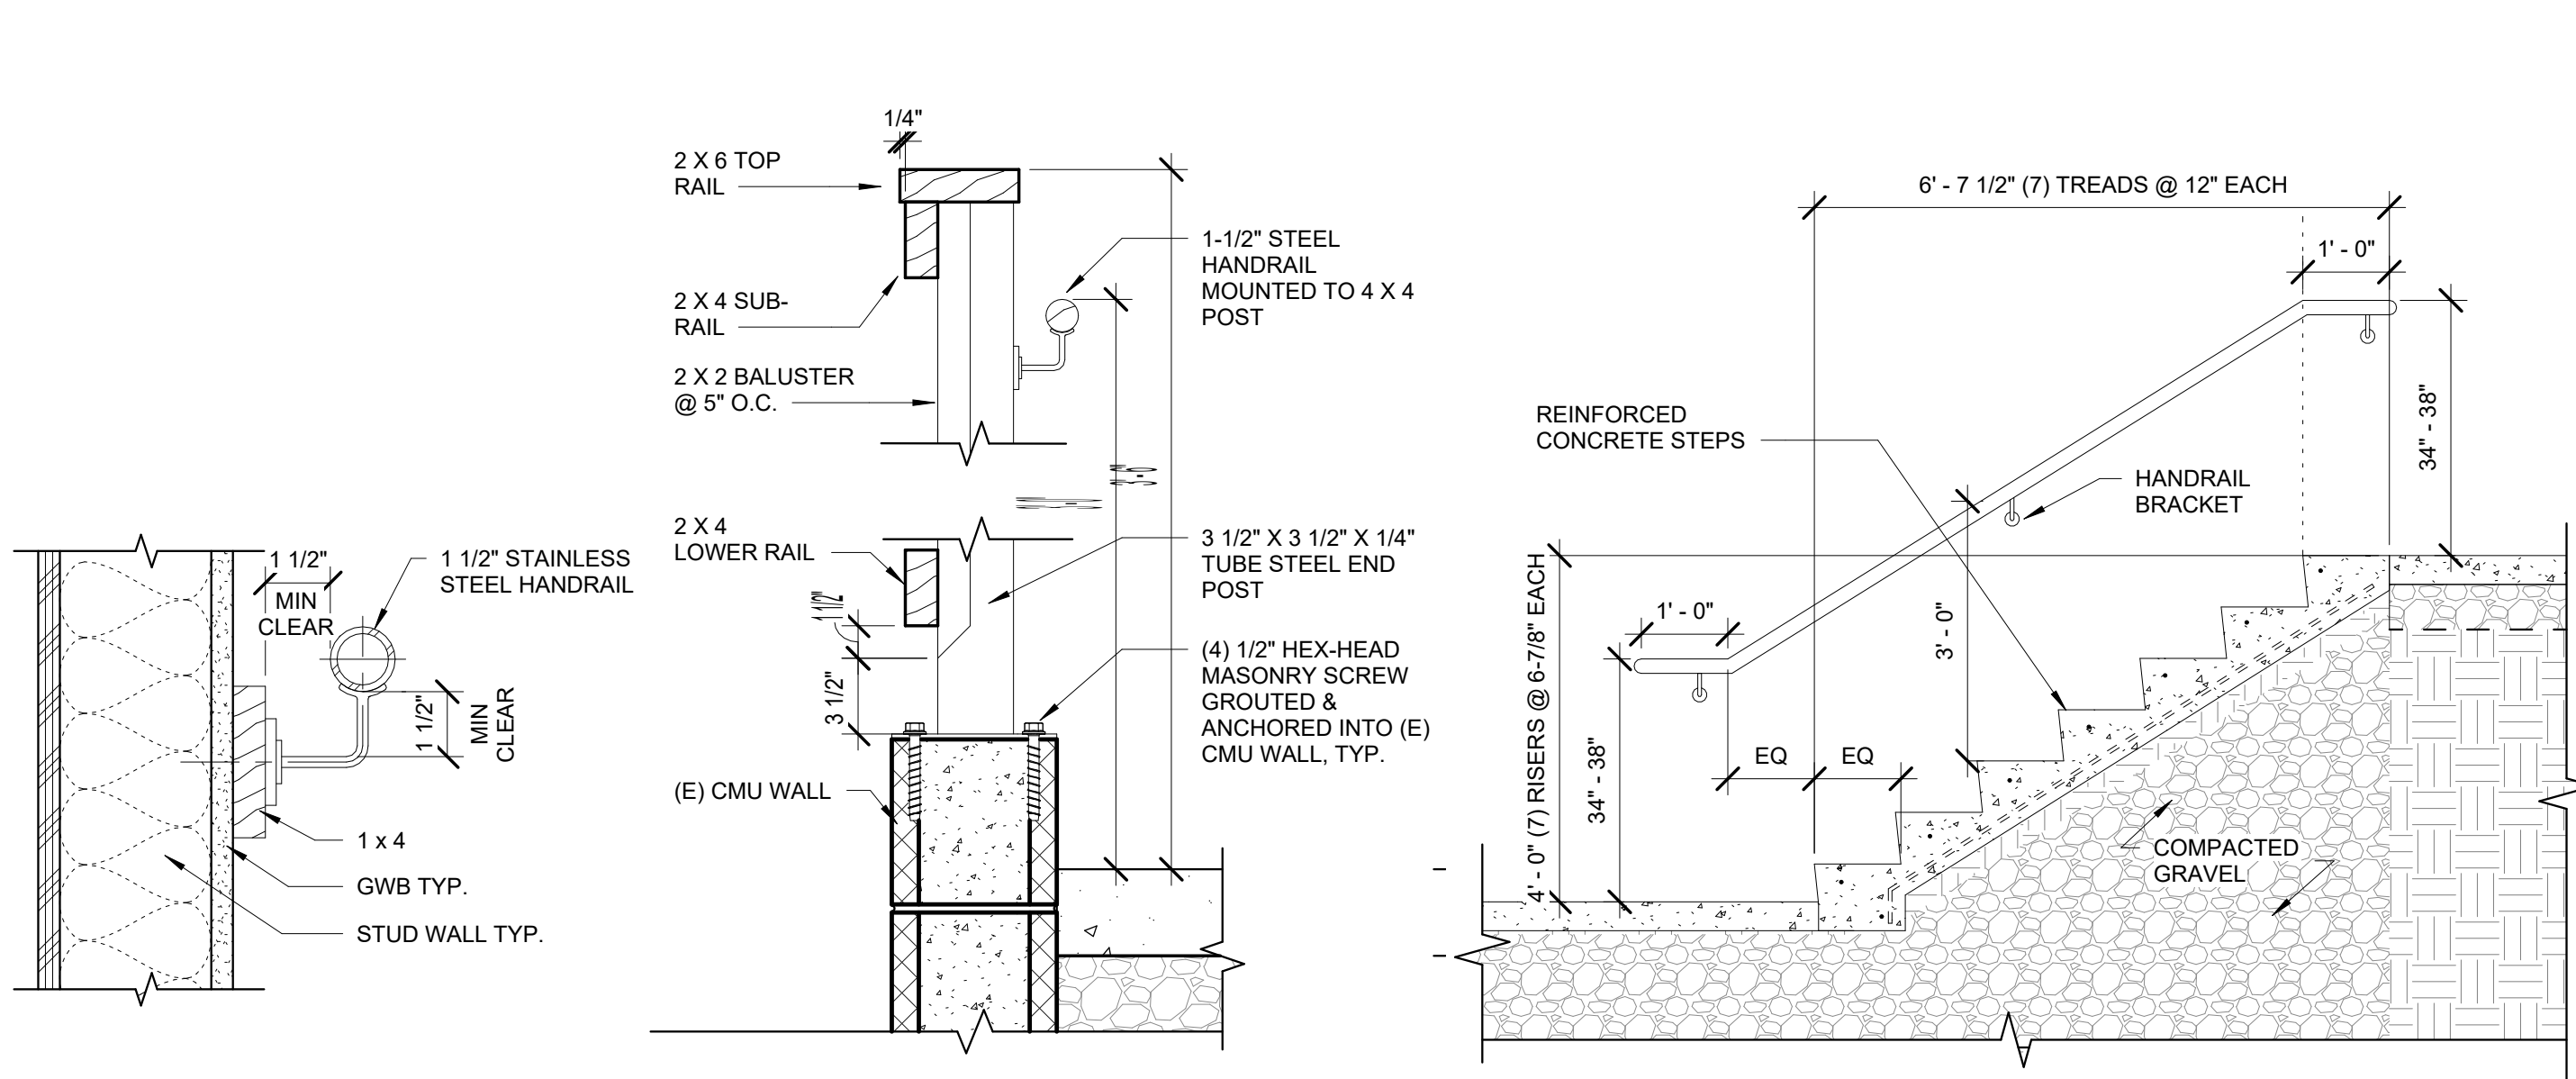


1/13/2026 4:31:30 PM H:\Architecture\Jobs\25.020 First Baptist Church Remodel_2025 - Gold Beach\Drawings\1_CAD & Revit\25.02 First Baptist Church Remodel -Preliminary Set.rvt

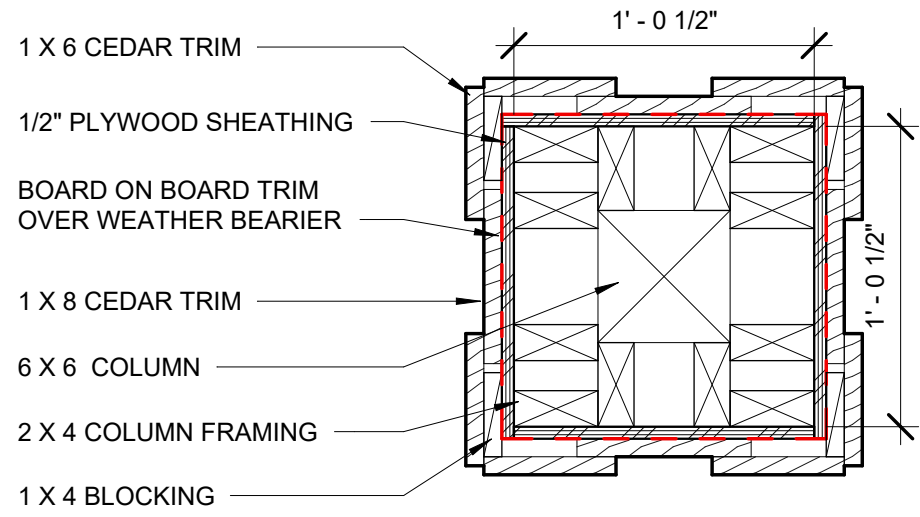


8 NORTH ENTRANCE COLUMN
1 1/2" = 1'-0"

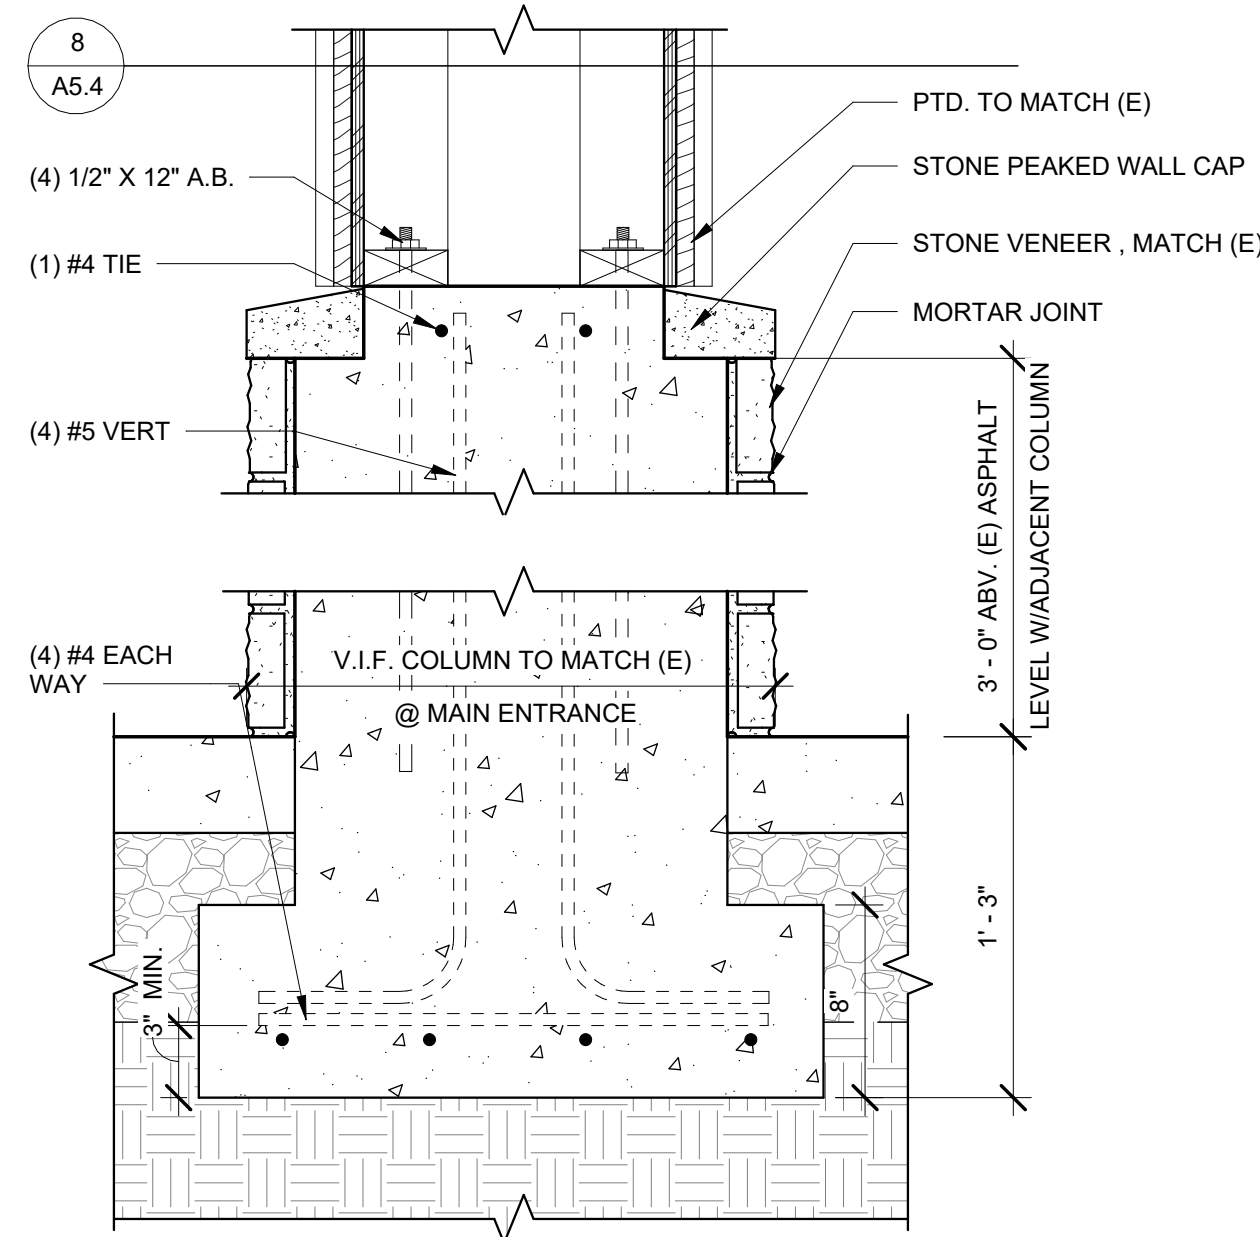


7 STAIRWAY COLUMN FOOTING
1 1/2" = 1'-0"

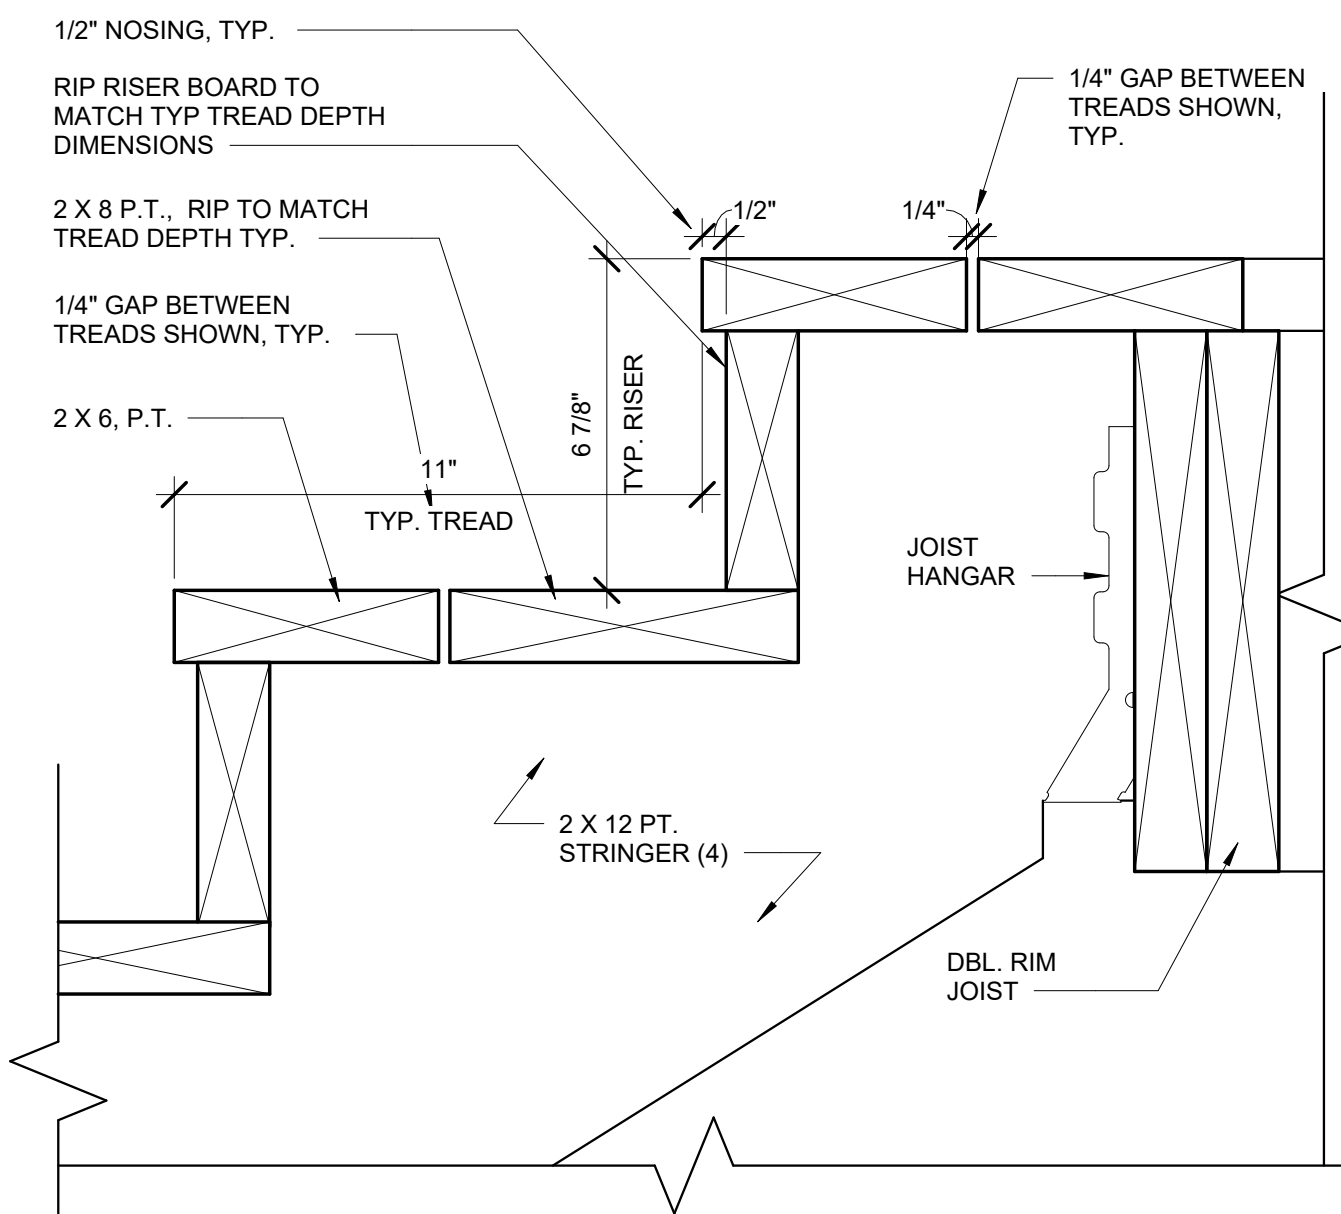


3 NORTH ENTRANCE STAIR TO DECK
3" = 1'-0"

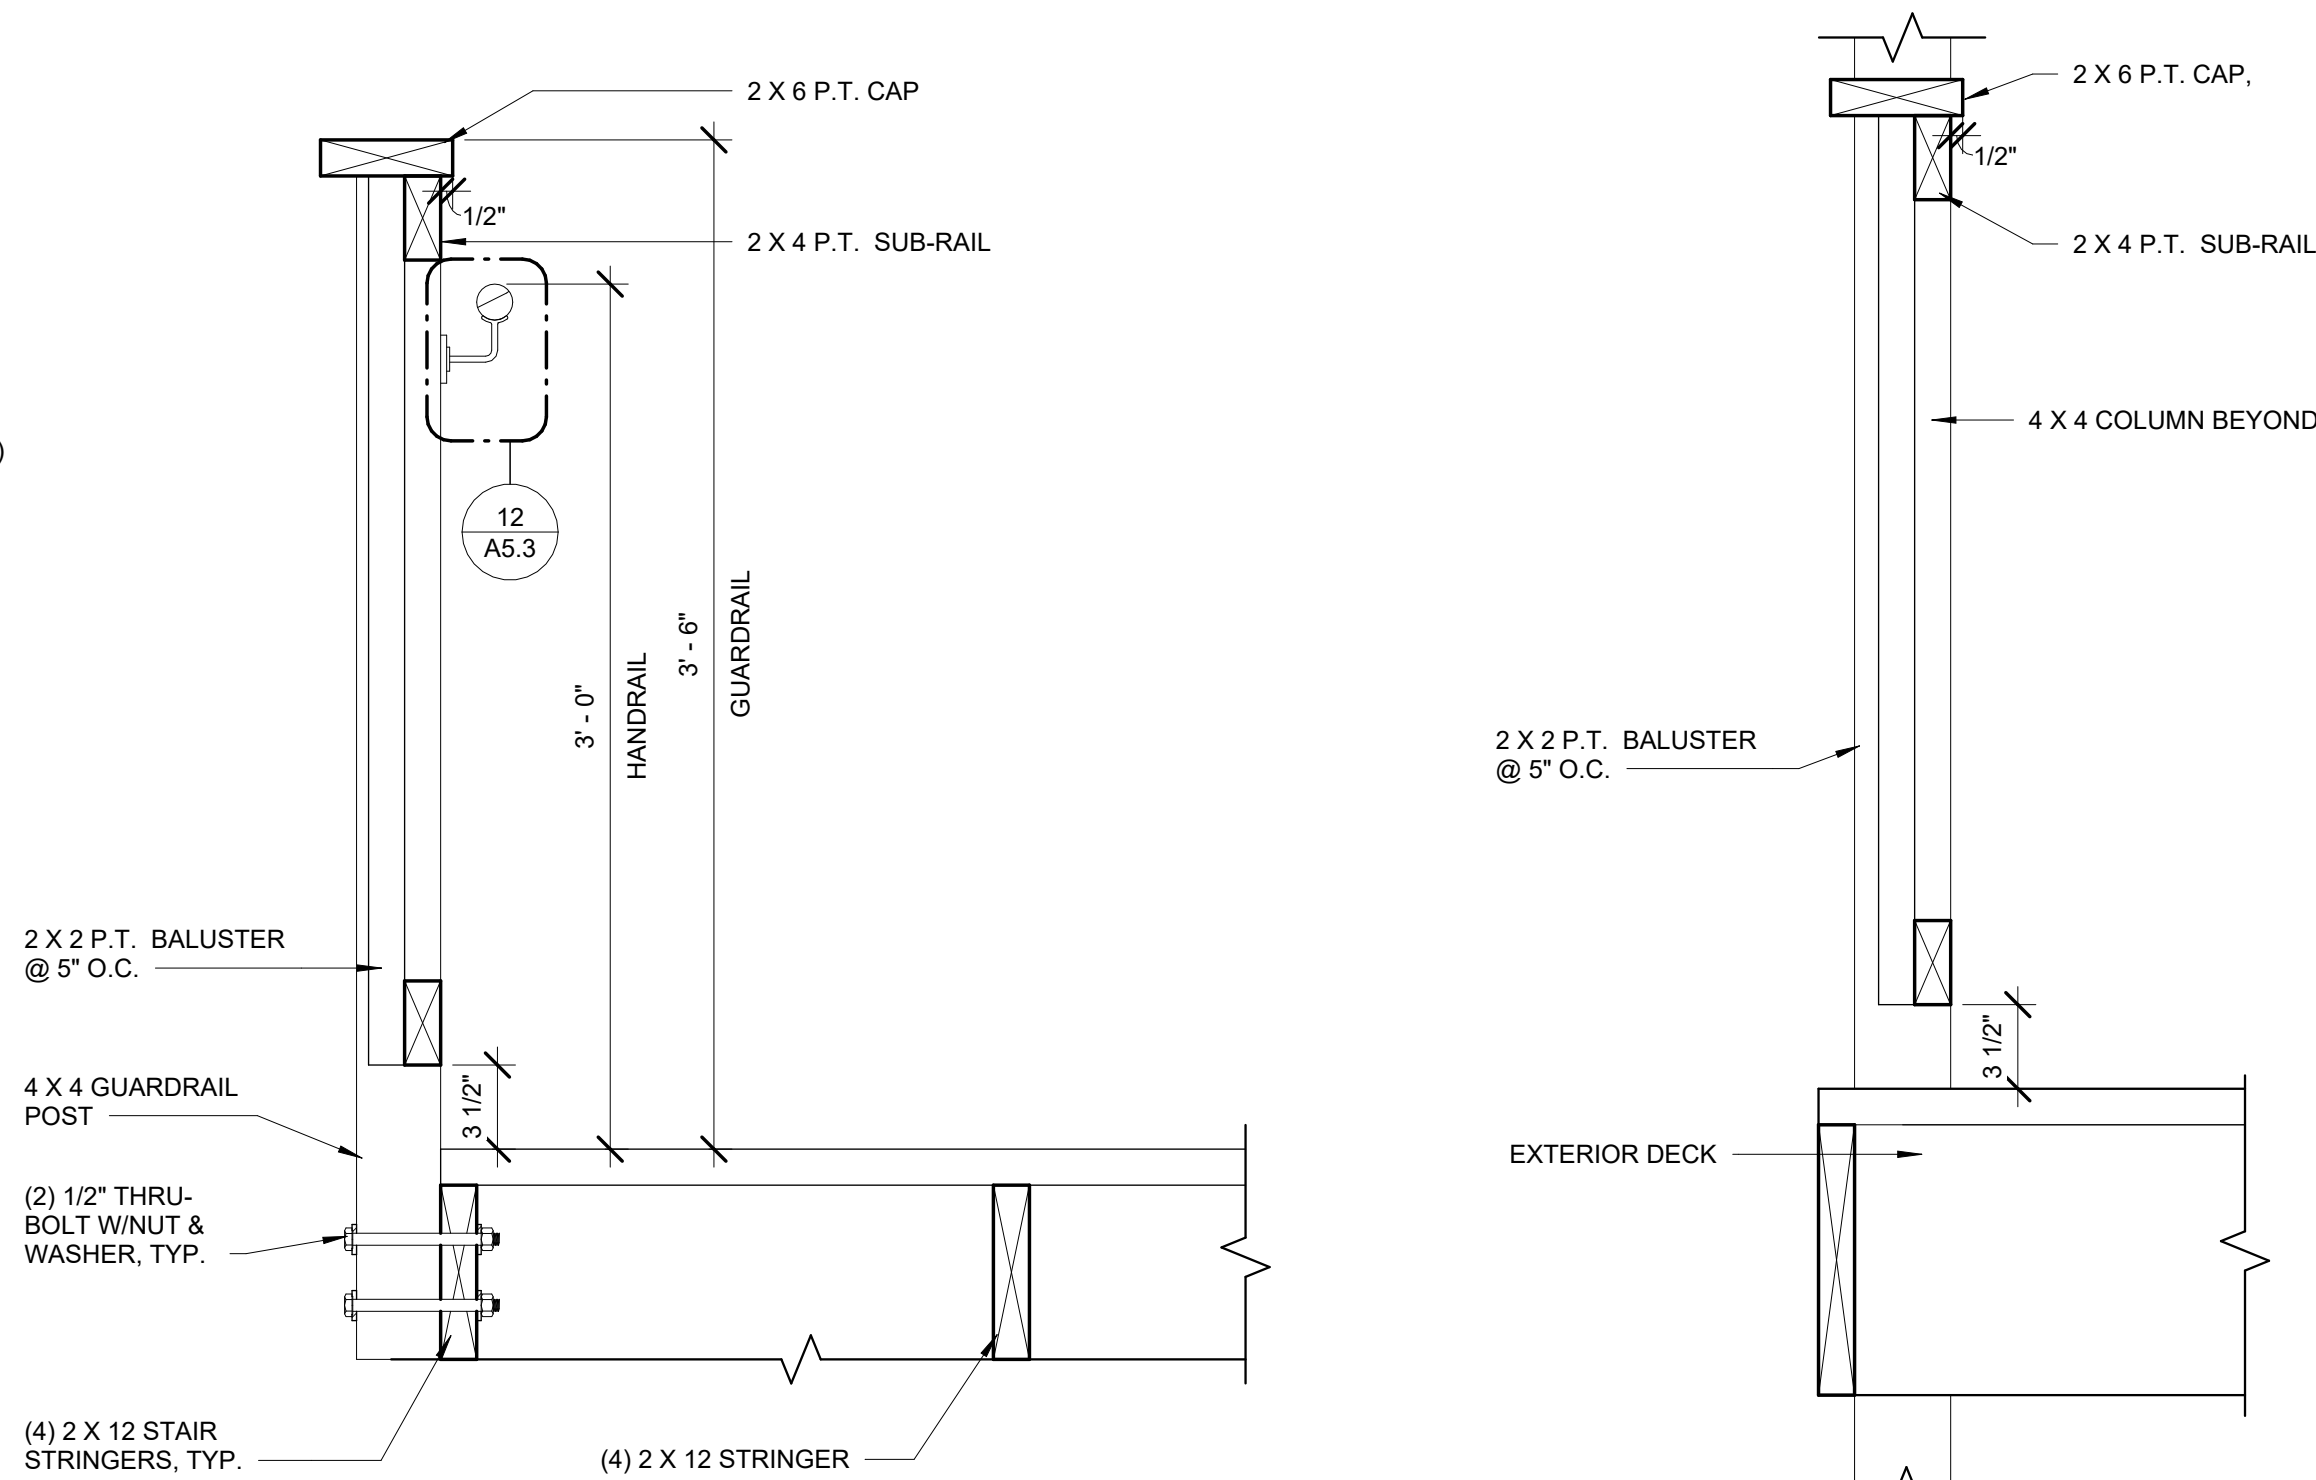


6 NORTH ENTRY STAIR SECTION
1 1/2" = 1'-0"

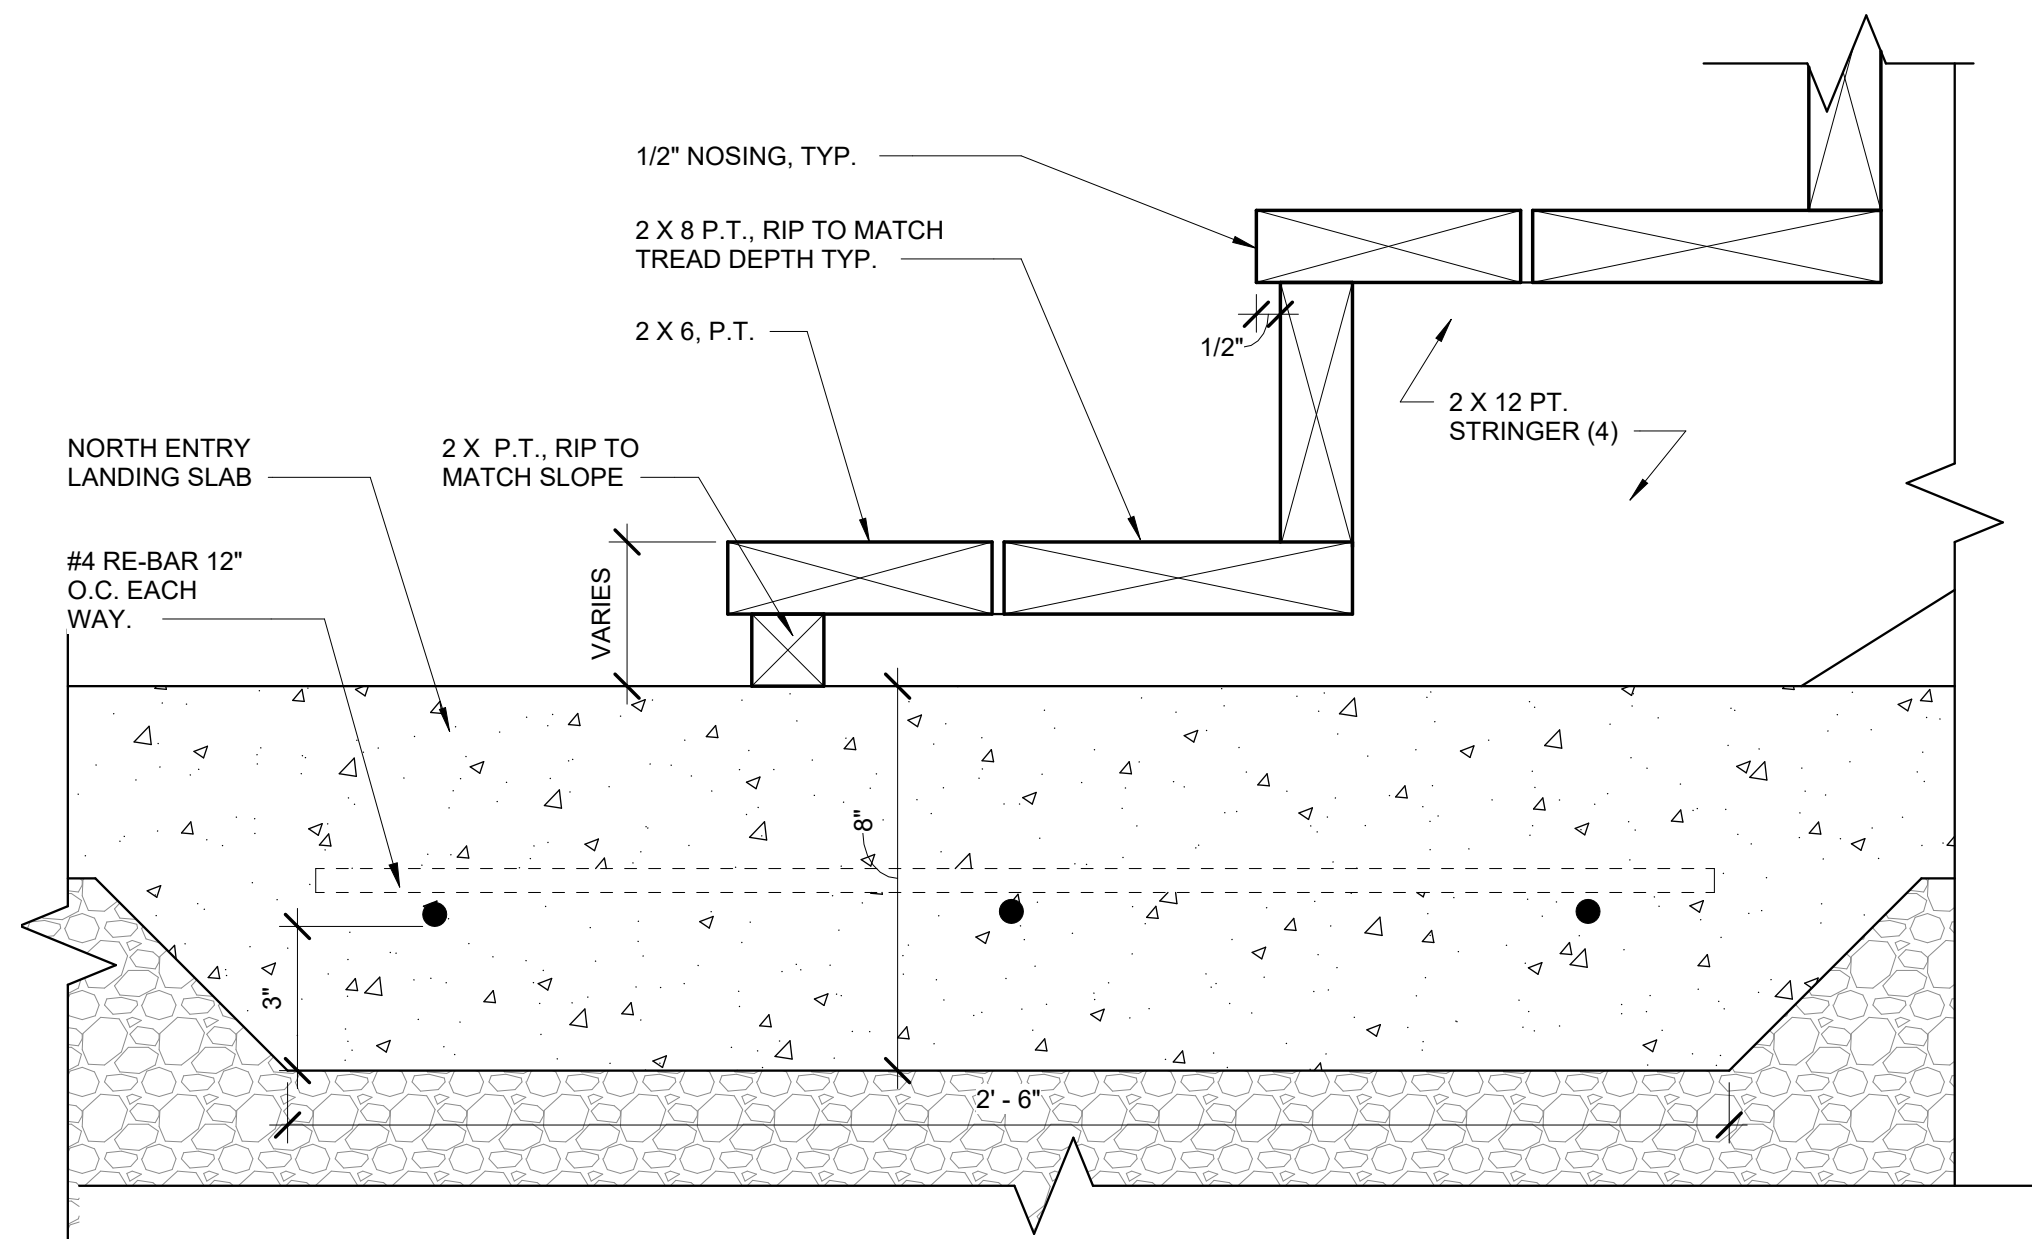


2 NORTH ENTRANCE STAIR LANDING
3" = 1'-0"

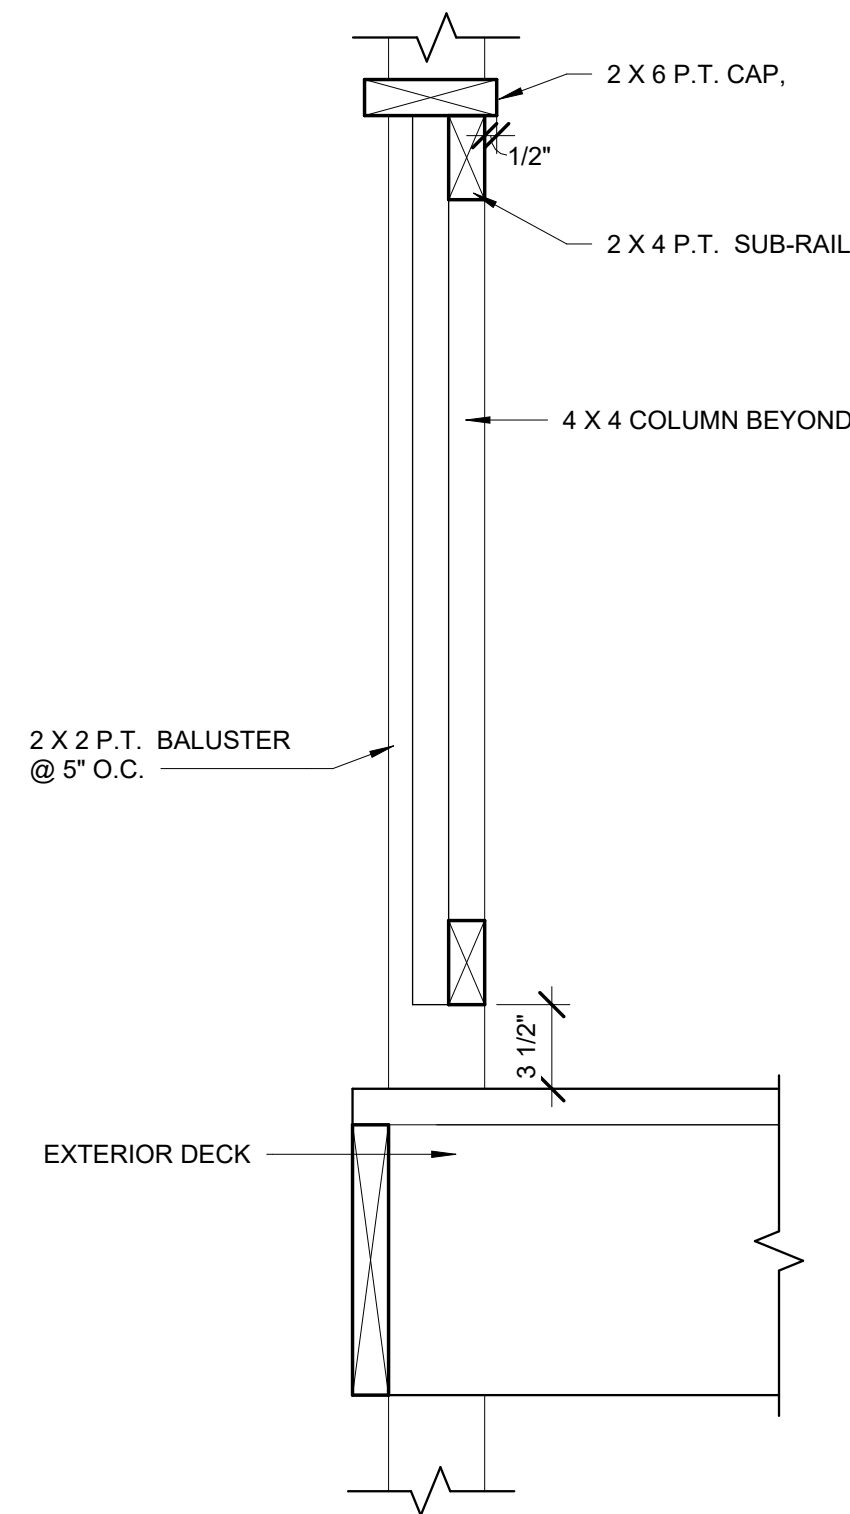

5 EXTERIOR WALKWAY RAIL
1 1/2" = 1'-0"

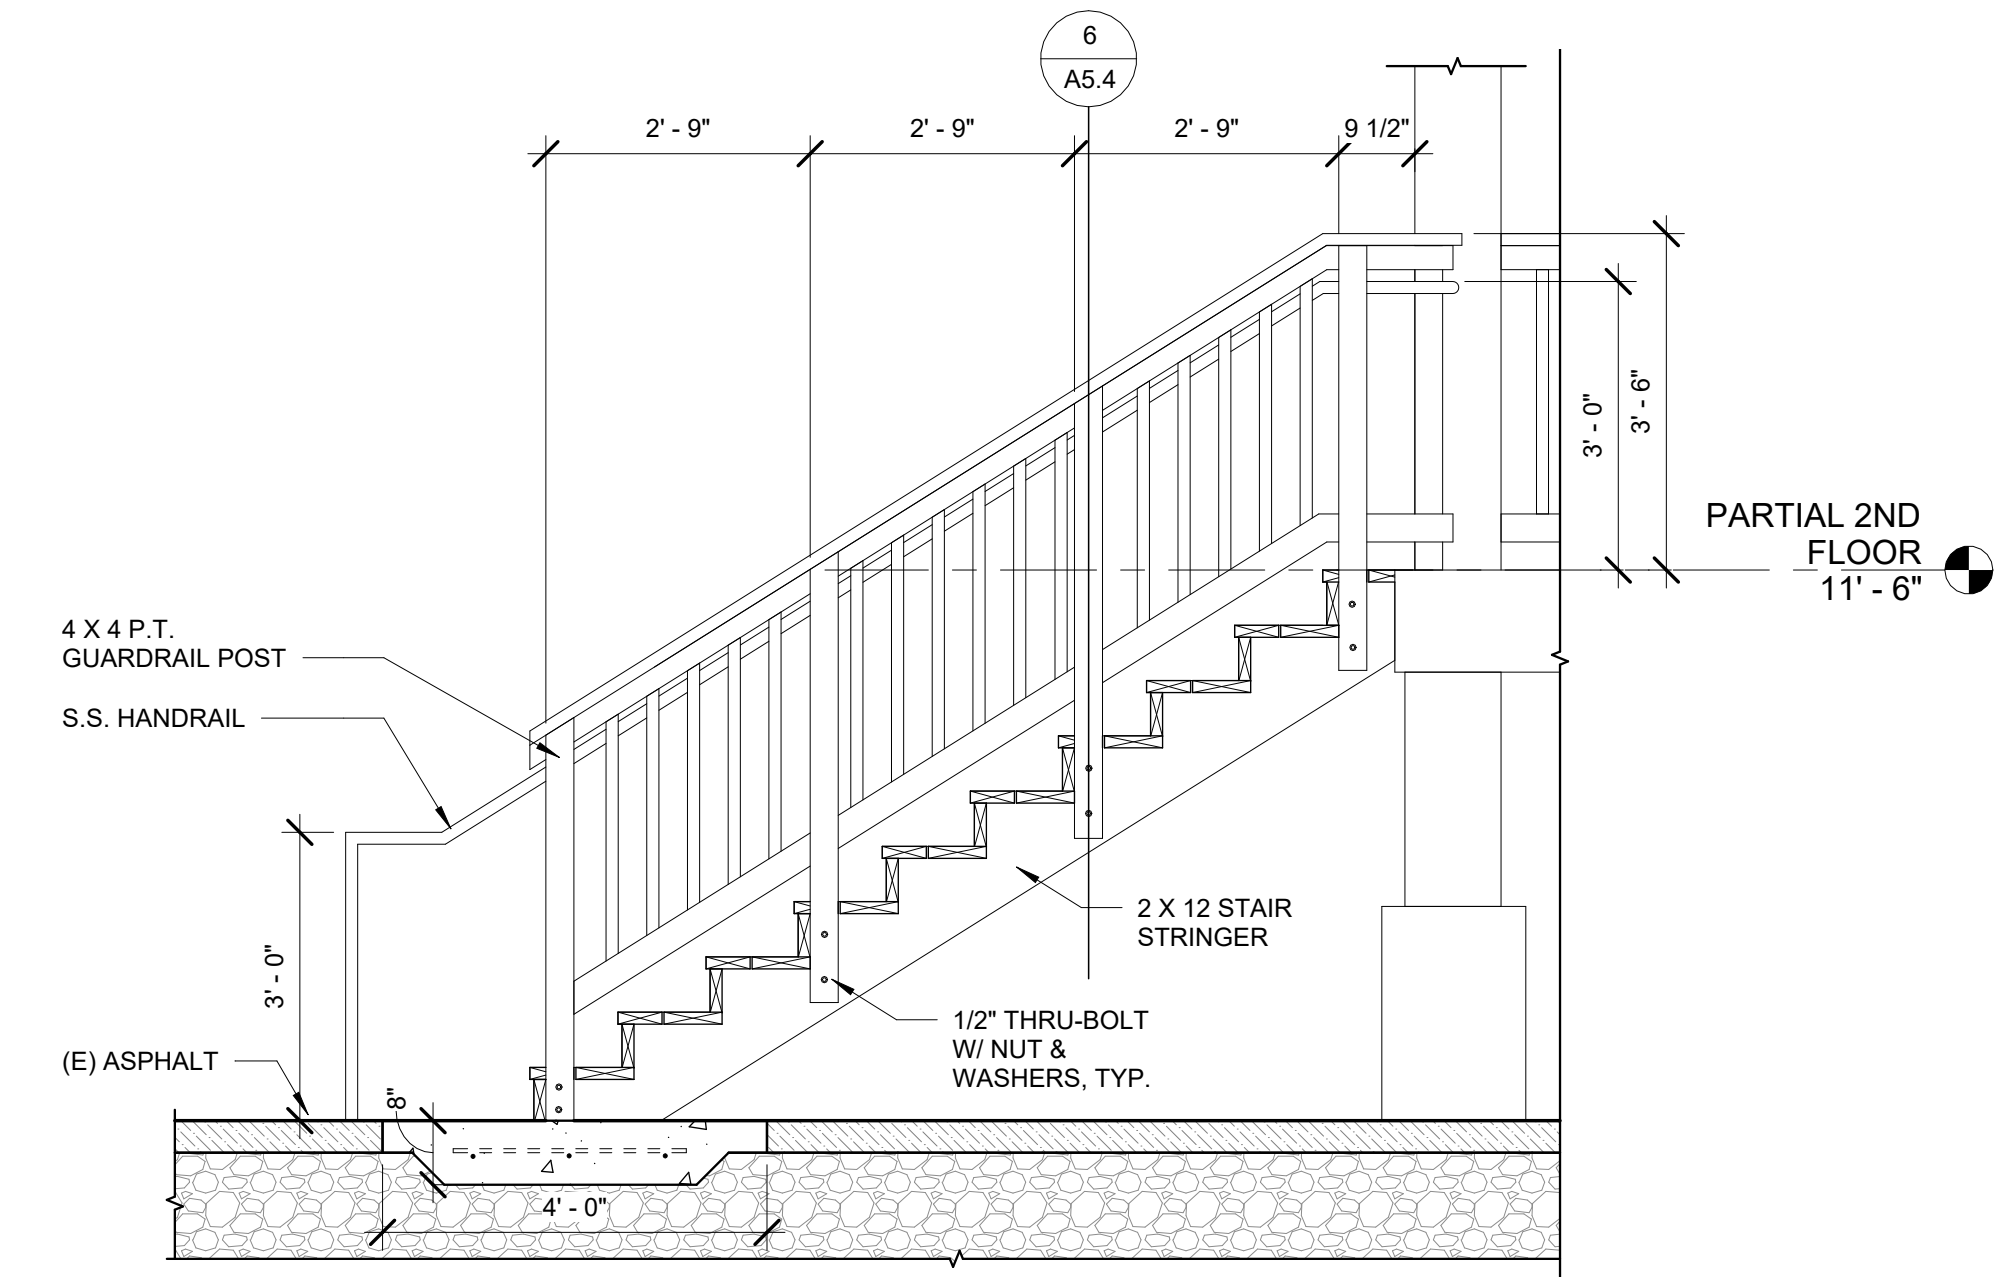


4 NORTH ENTRANCE STAIR ELEVATION
1/2" = 1'-0"

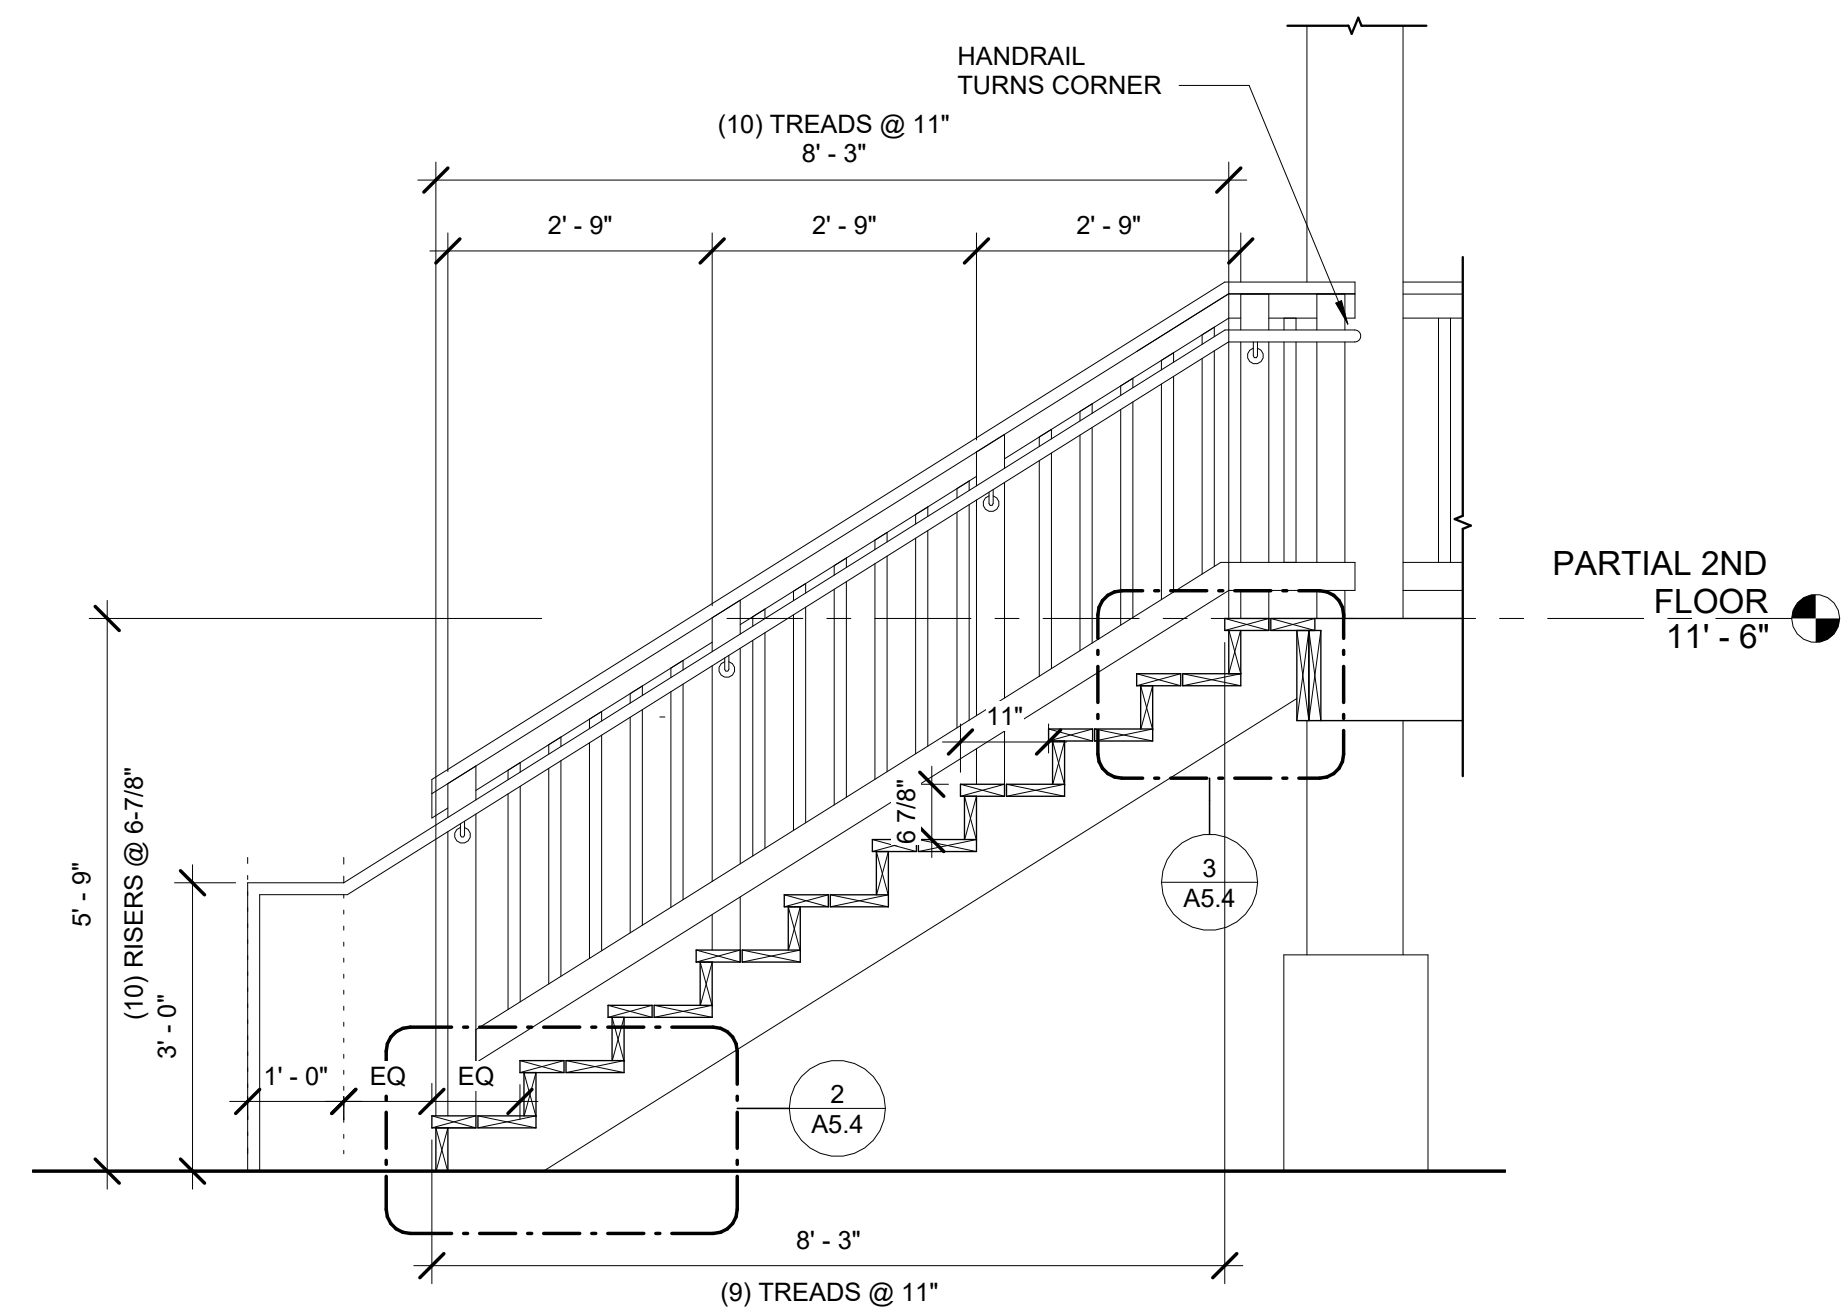


1 NORTH ENTRY STAIR ELEVATION
1/2" = 1'-0"


1/13/2026 4:31:31 PM H:\Architecture\Jobs\25.020 First Baptist Church Remodel 2025 - Gold Beach\Drawings\7_CAD & Revit\25.02 First Baptist Church Remodel -Preliminary Set.rvt

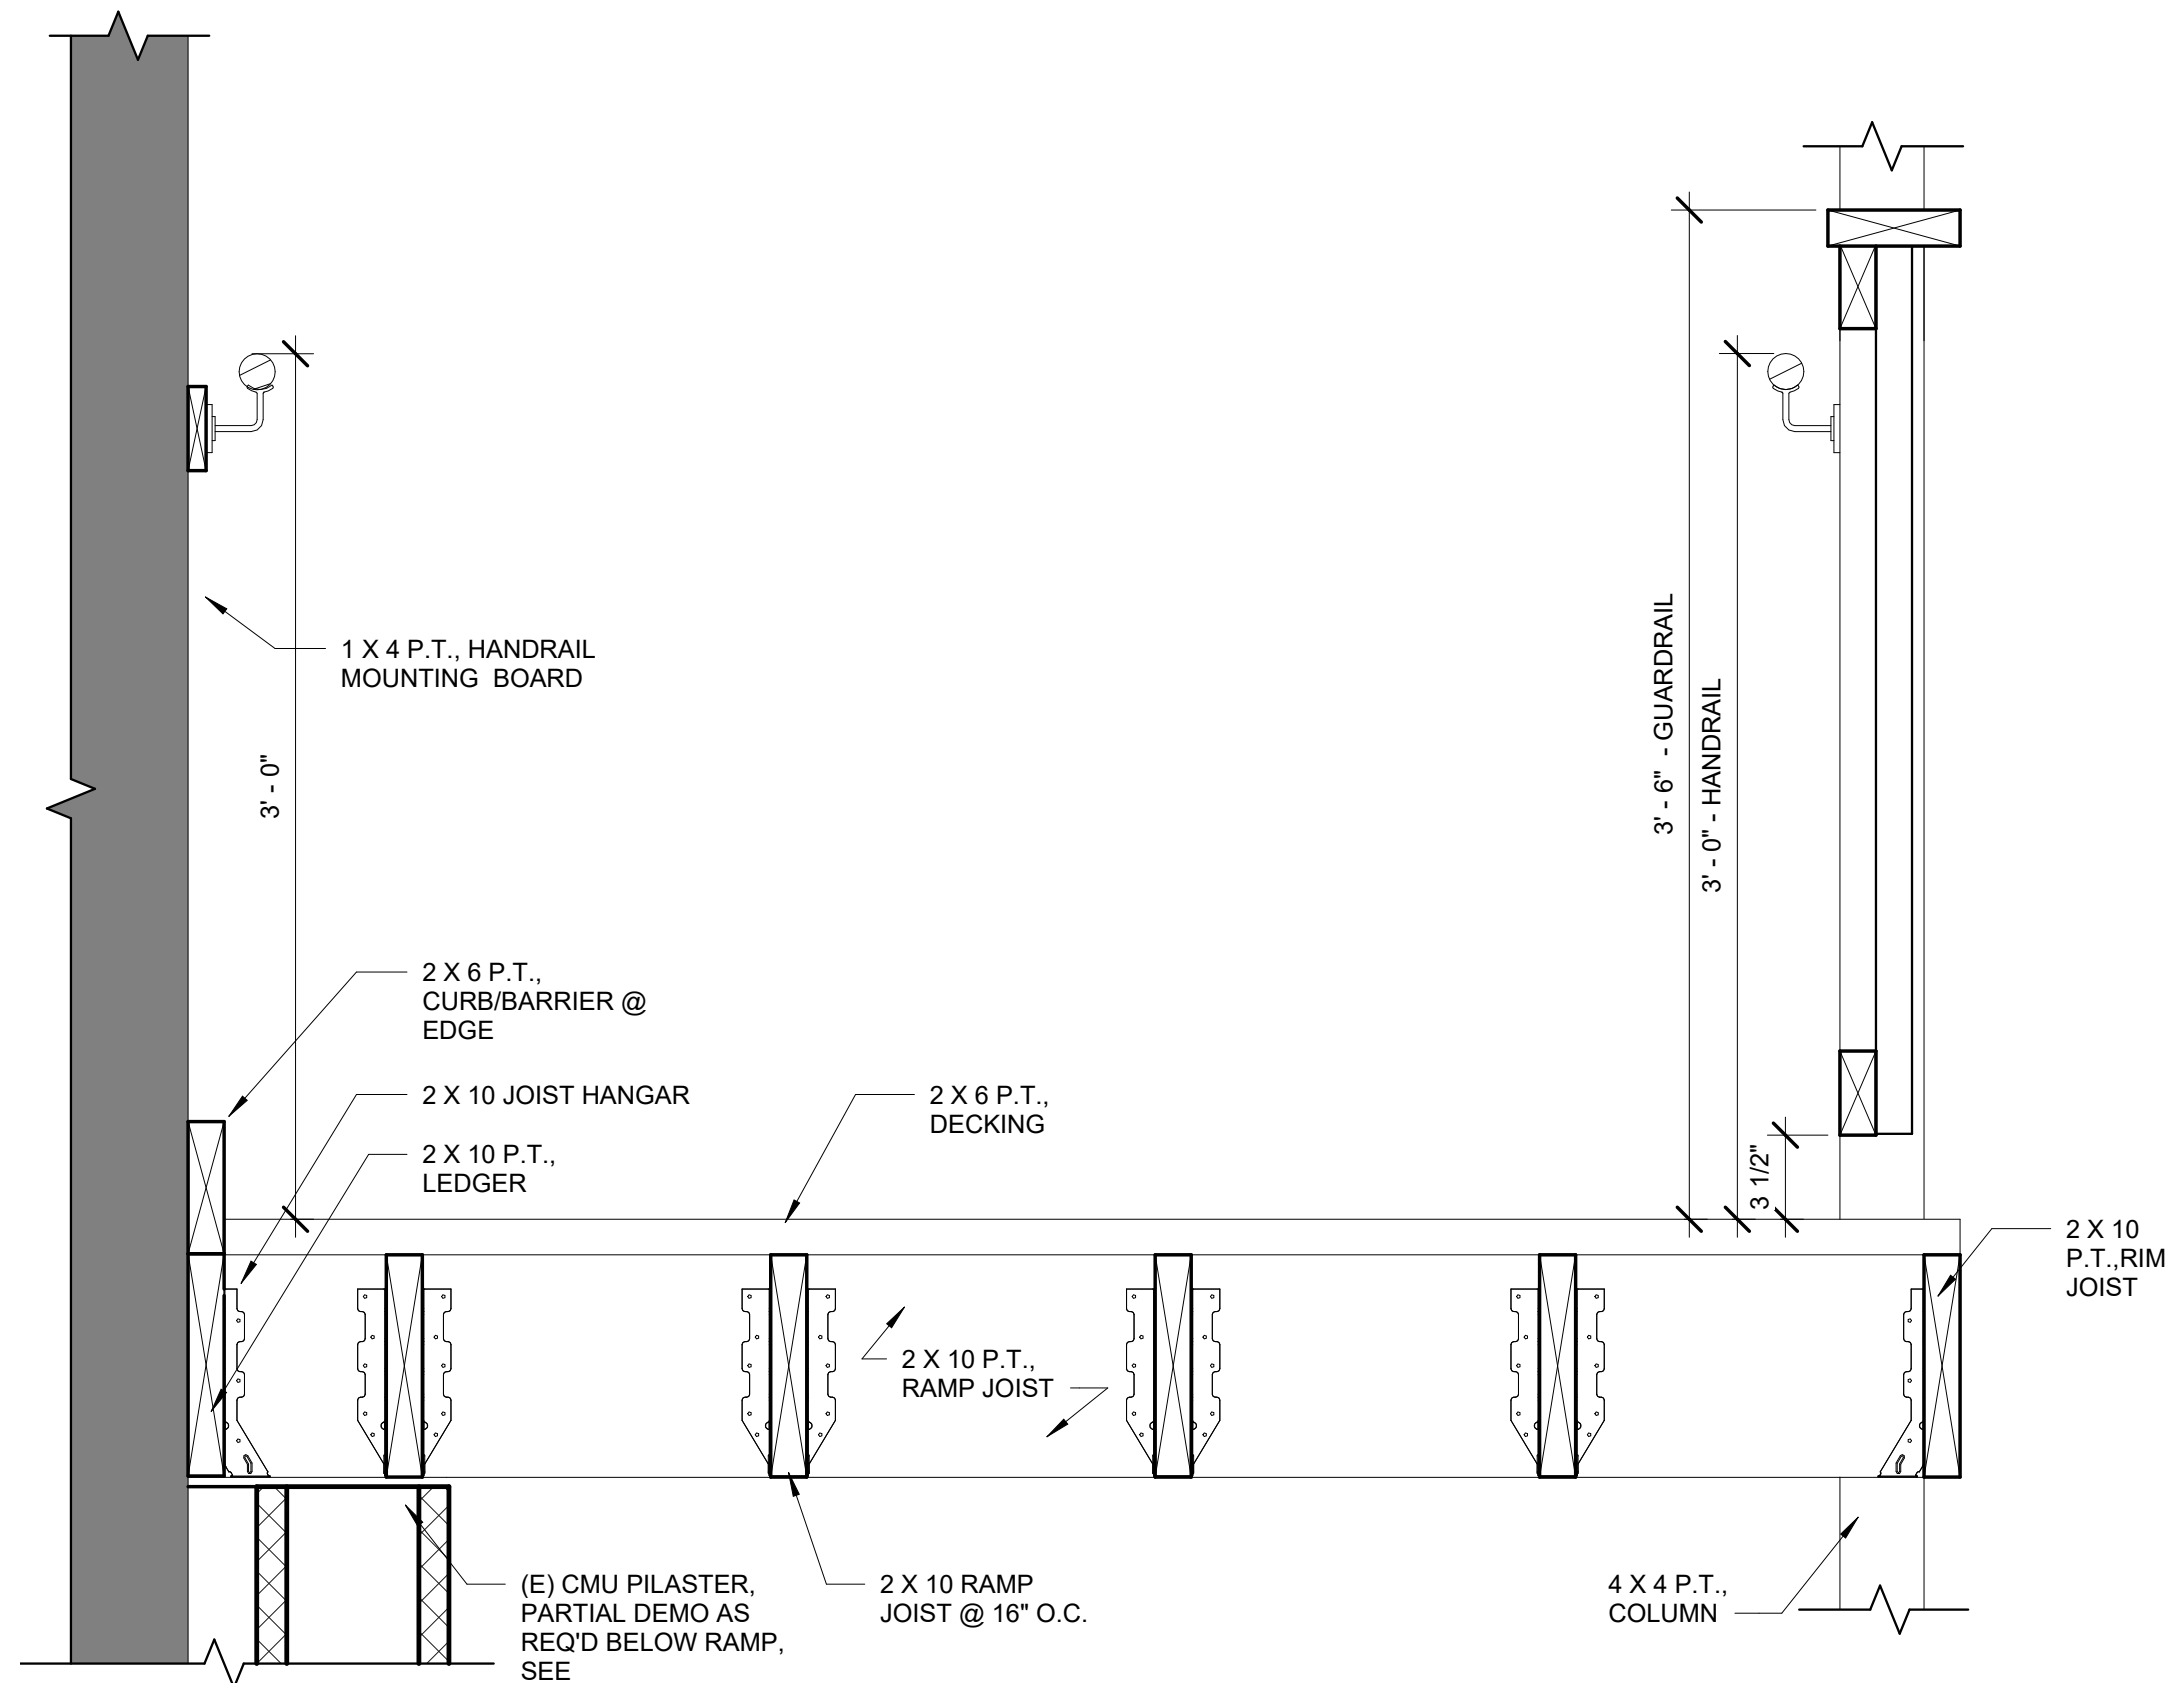


2 RAMP SECTION
1 1/2" = 1'-0"

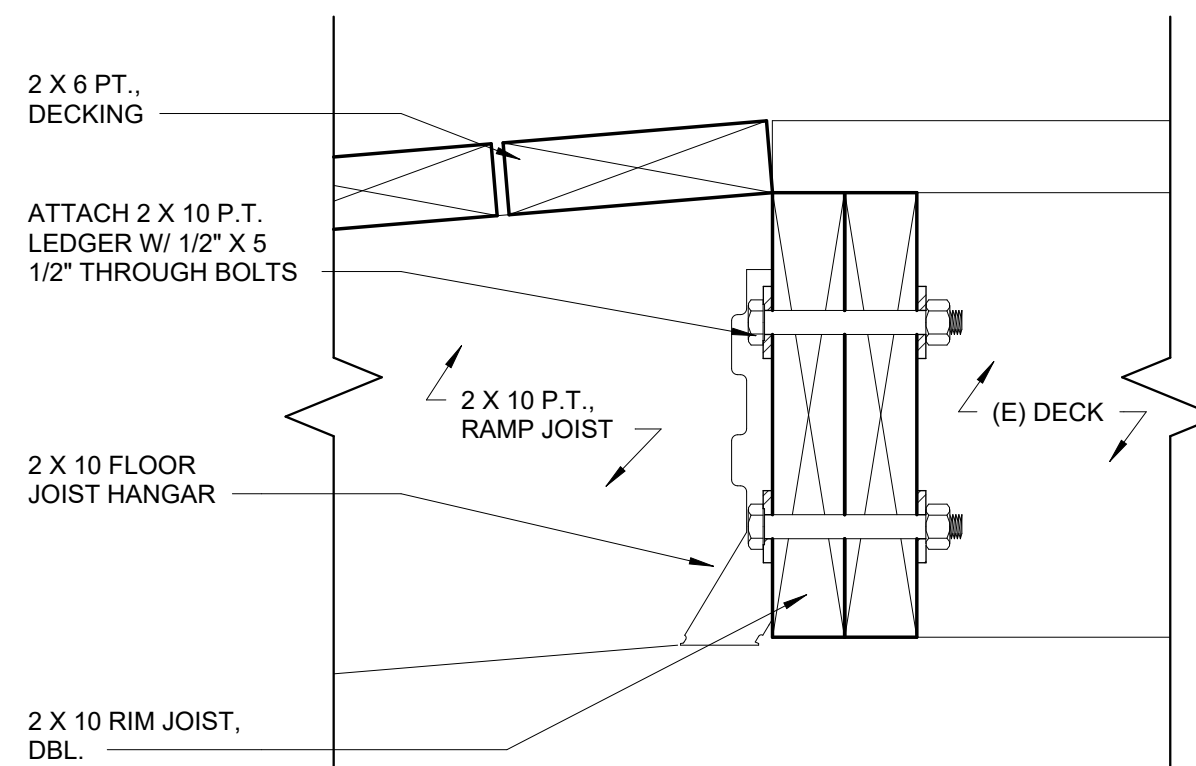

4 RAMP TO DECK
3" = 1'-0"

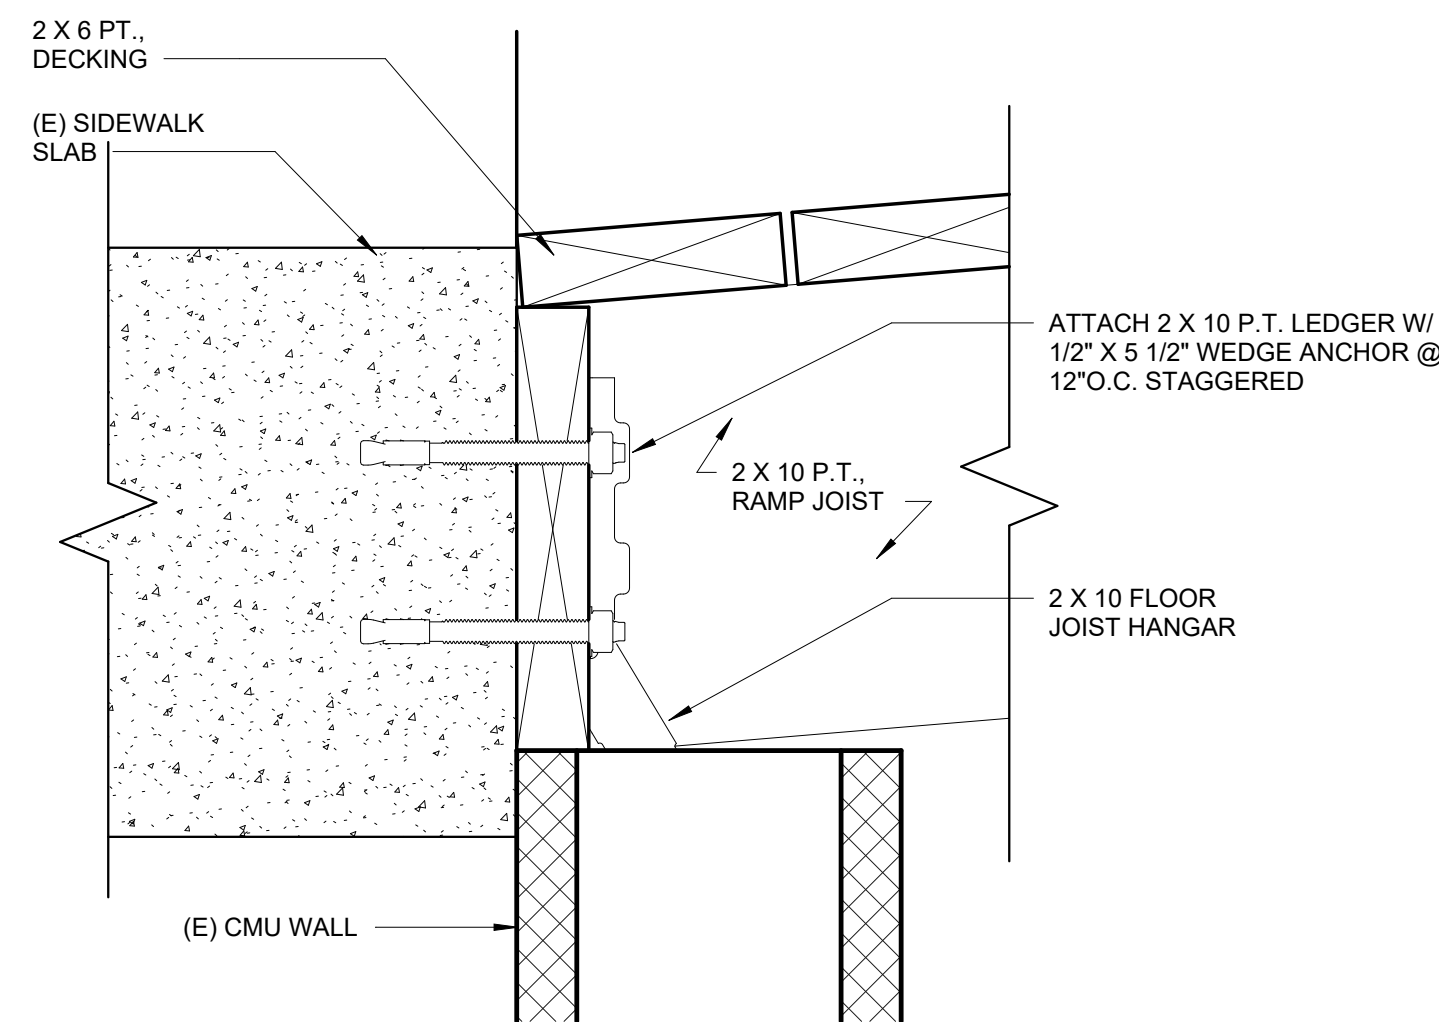

3 RAMP TO SIDEWALK
3" = 1'-0"

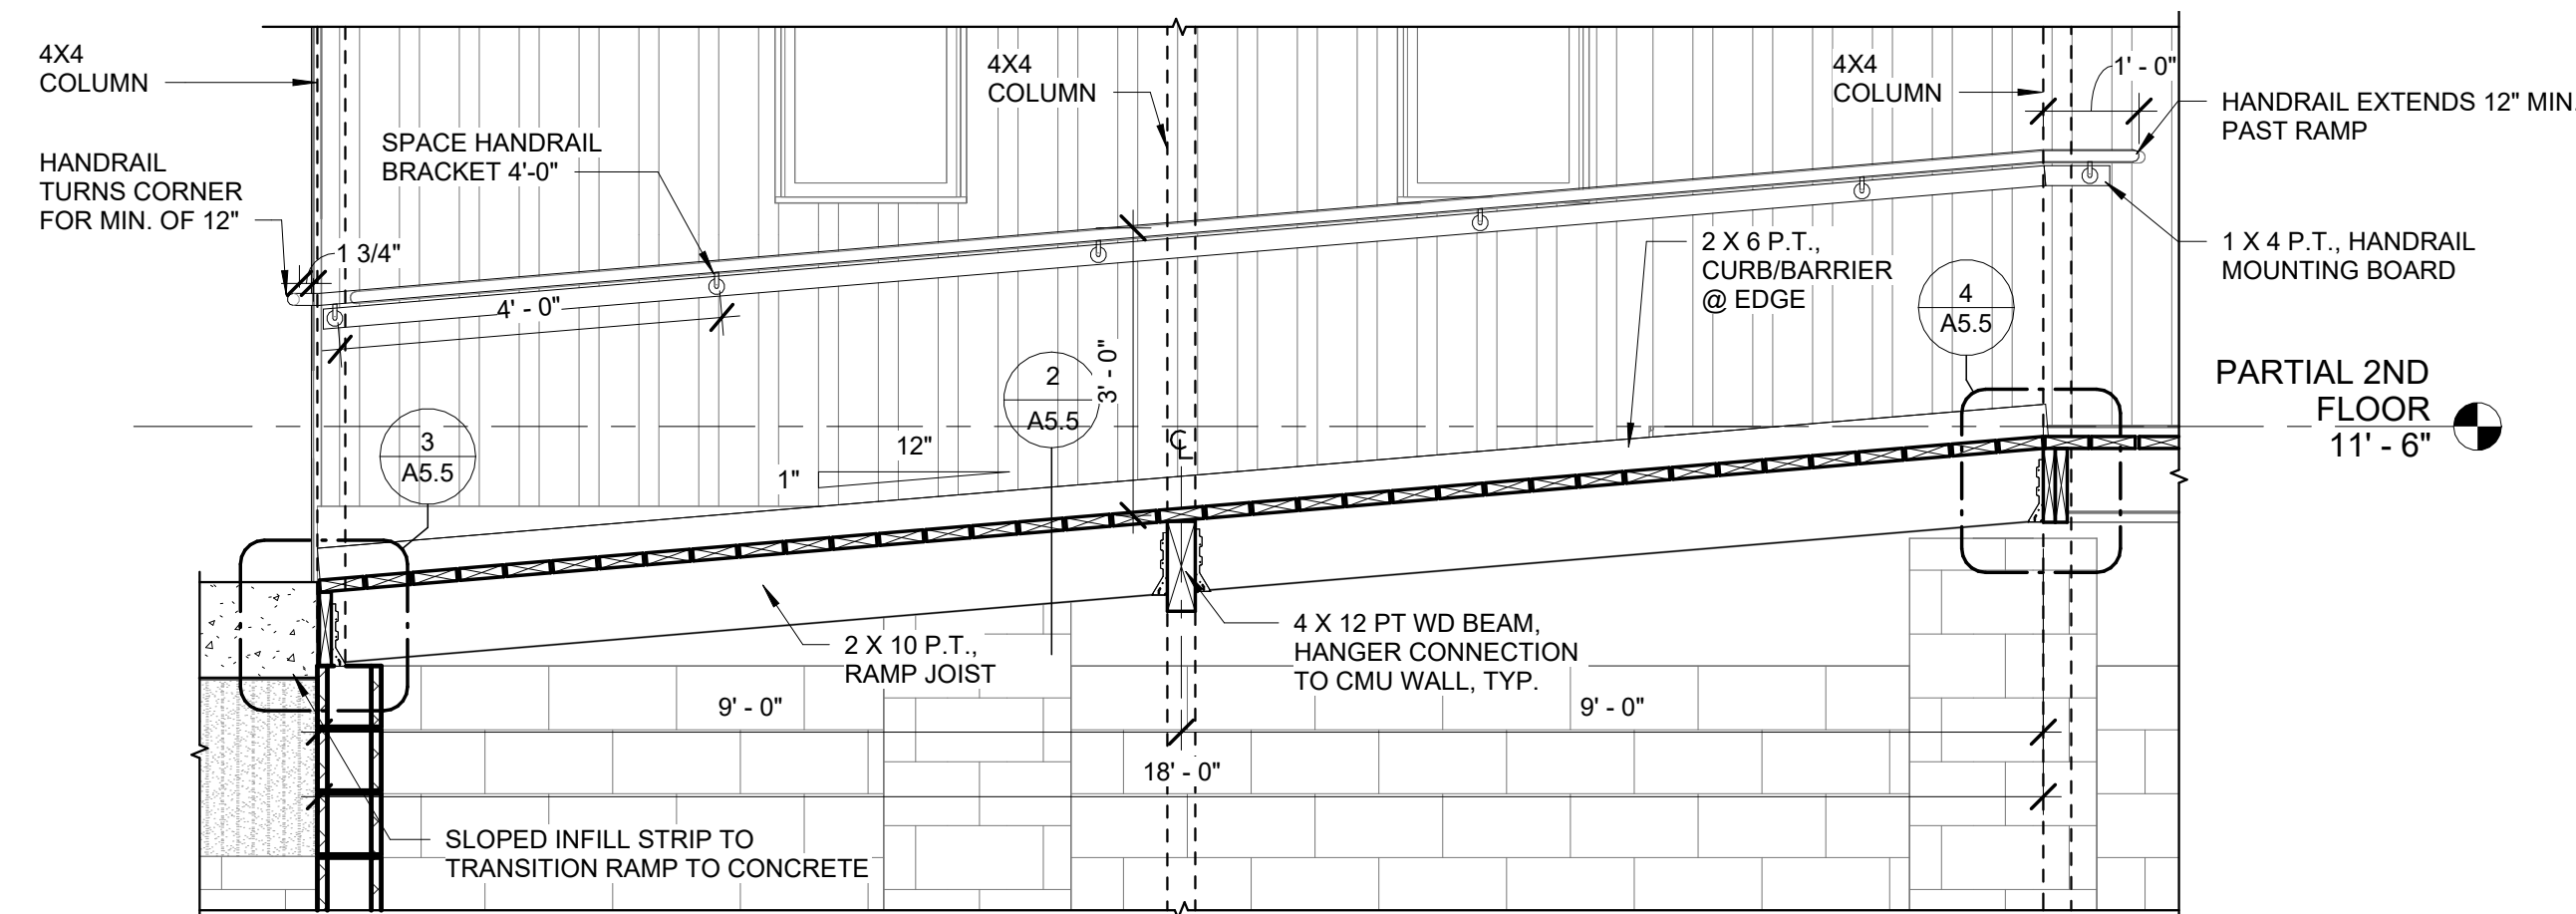

1 EXTERIOR RAMP
1/2" = 1'-0"

PERMITTING

REVISIONS:
DATE DESCRIPTION


DATE: JAN/2026

SHEET TITLE:
**DETAILS - ADA
RAMP**


A5.5

1/13/2026 4:31:32 PM H:\Architecture\Jobs\25.020 First Baptist Church Remodel 2025 - Gold Beach\1 Drawings\7_CAD & Revit\25.02 First Baptist Church Remodel -Preliminary Set.rvt


4 RATED DOOR HEAD
3" = 1'-0"

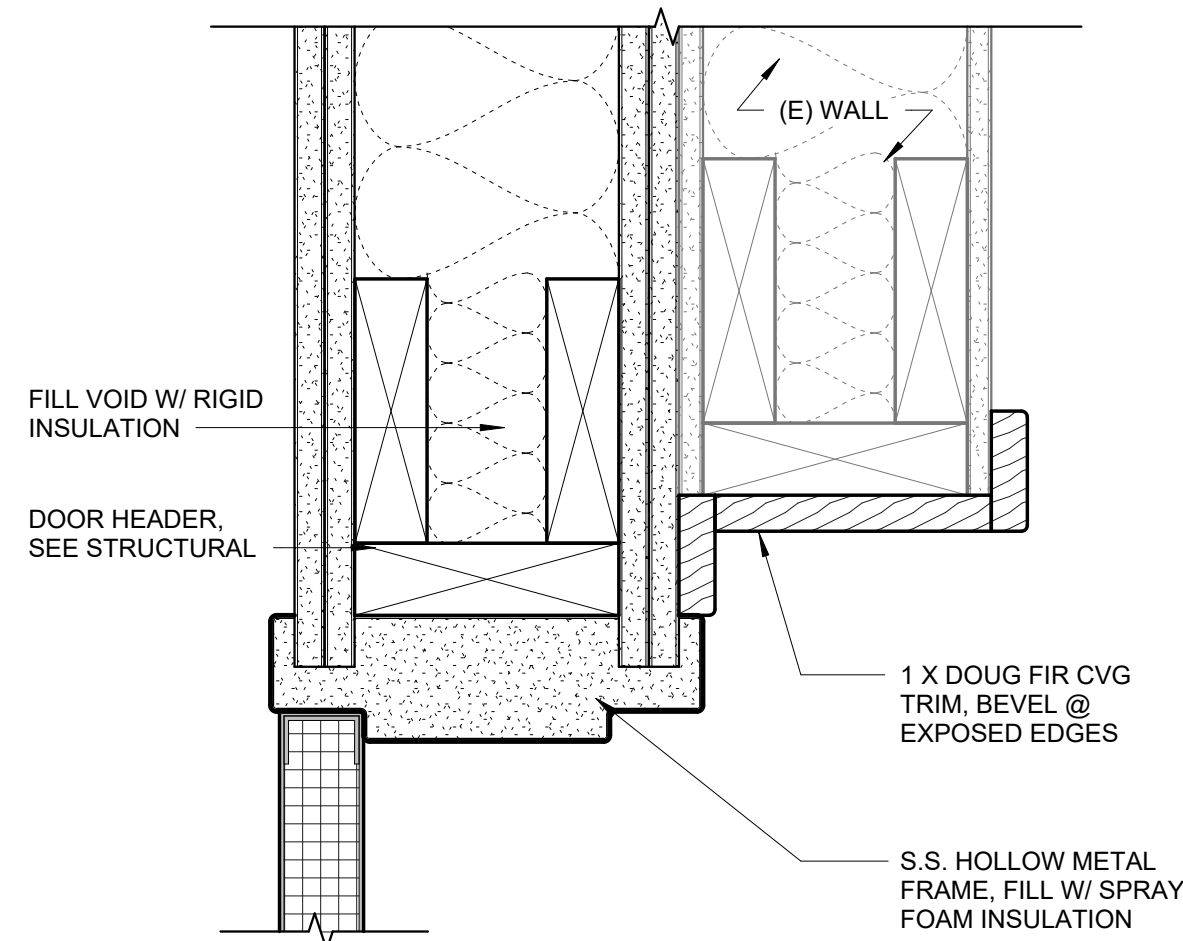


3 RATED DOOR JAMB
3" = 1'-0"

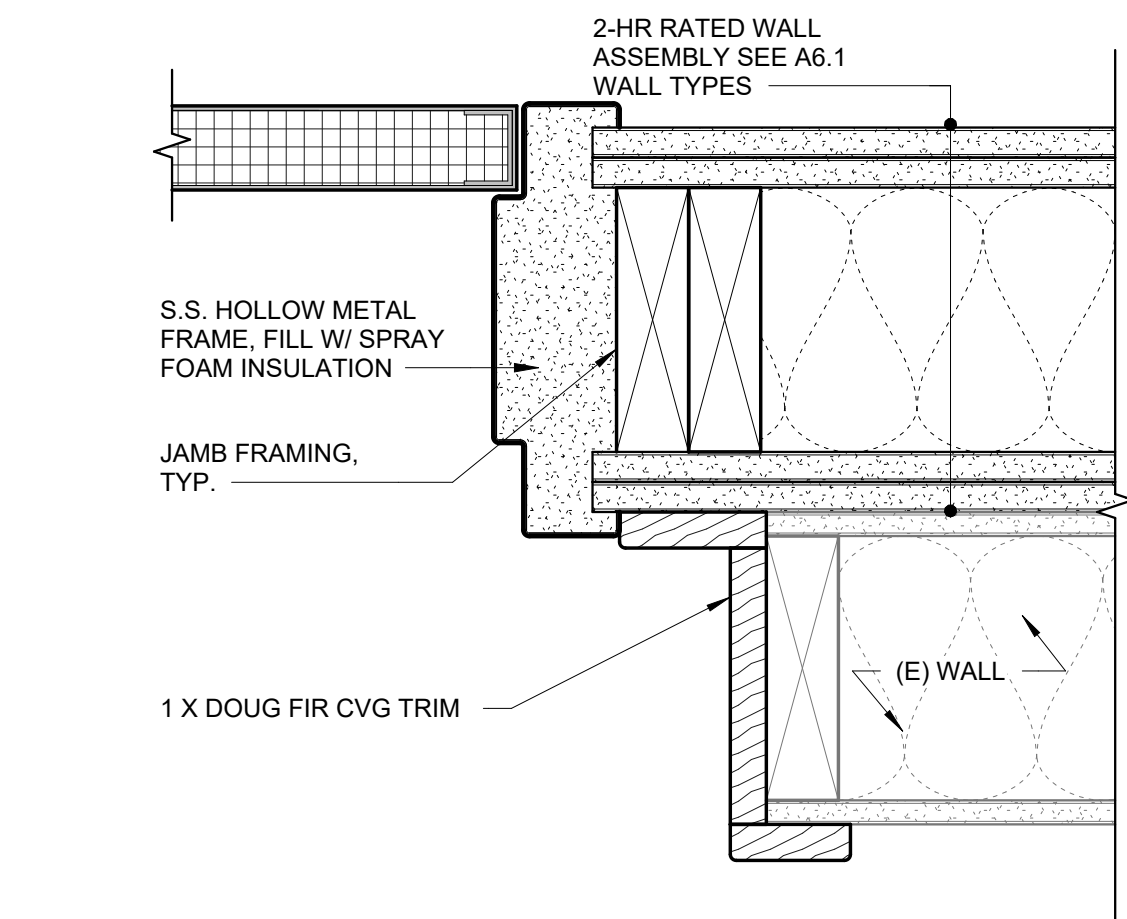


2 INTERIOR DOOR JAMB, TYP.
3" = 1'-0"

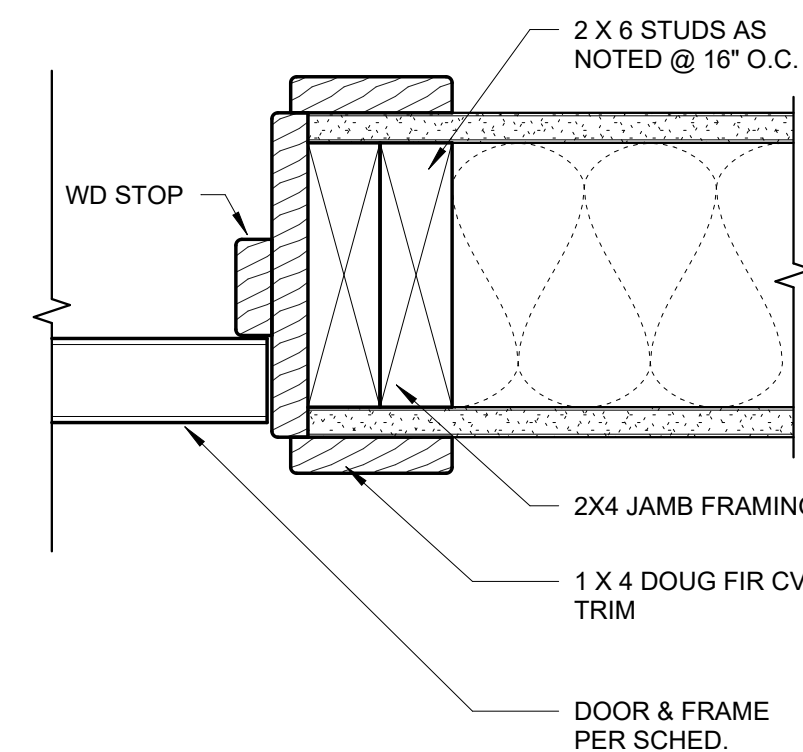


6 INTERIOR DOOR HEAD, TYP.
3" = 1'-0"

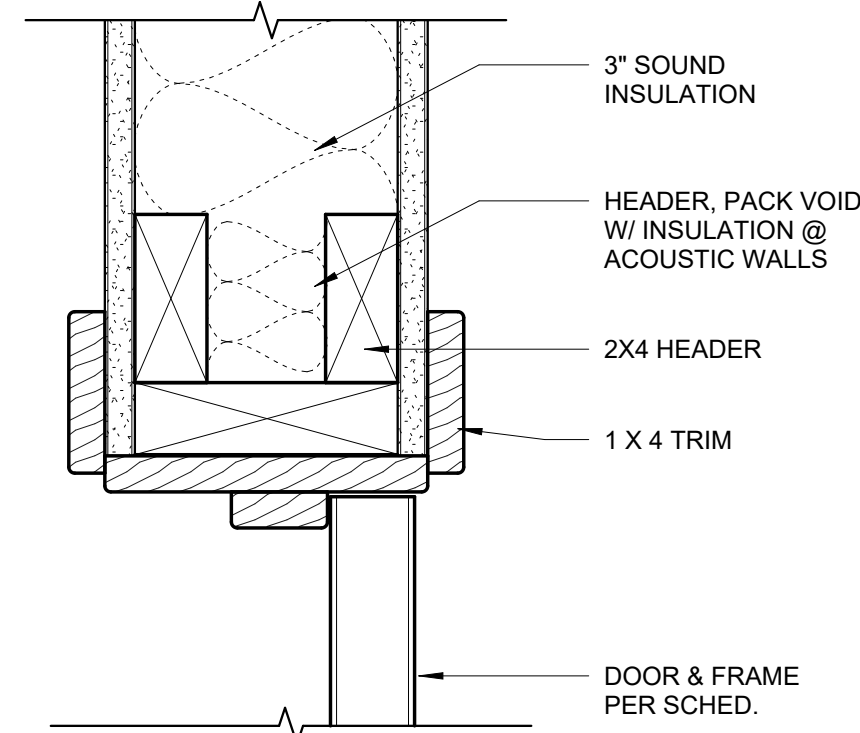


7 JAMB AND MULLION
3" = 1'-0"

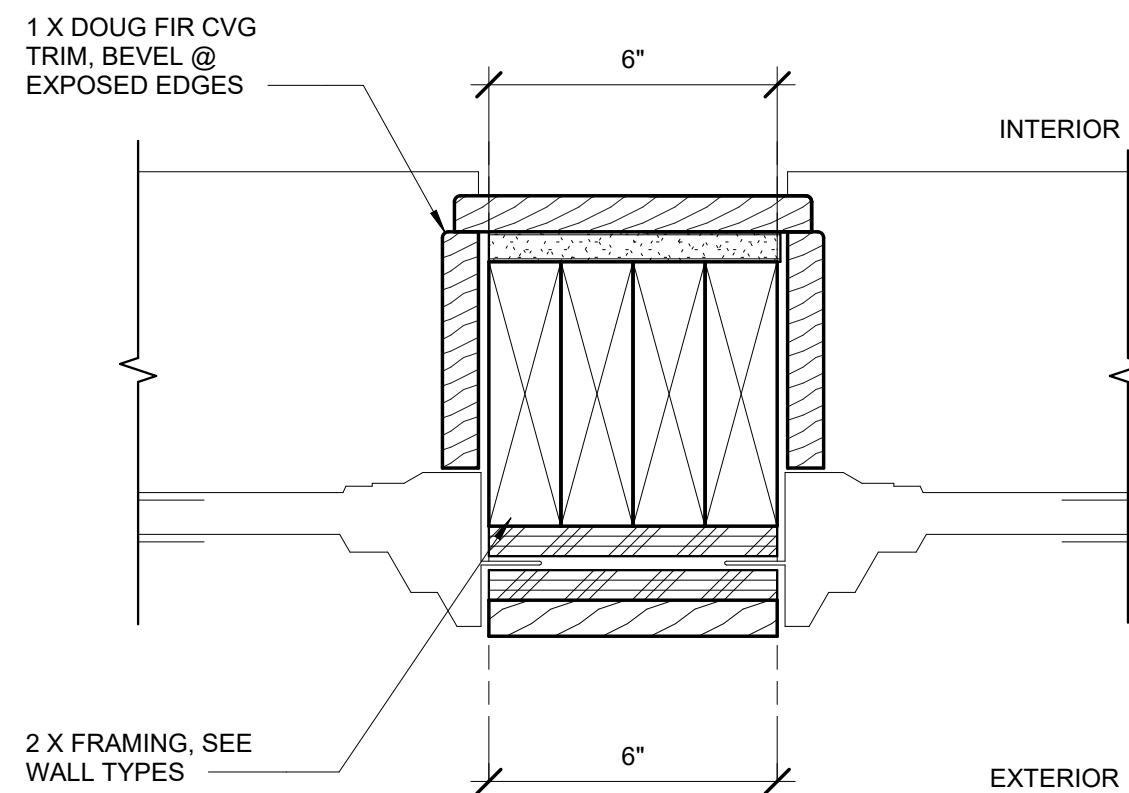


1 WINDOW SILL
3" = 1'-0"

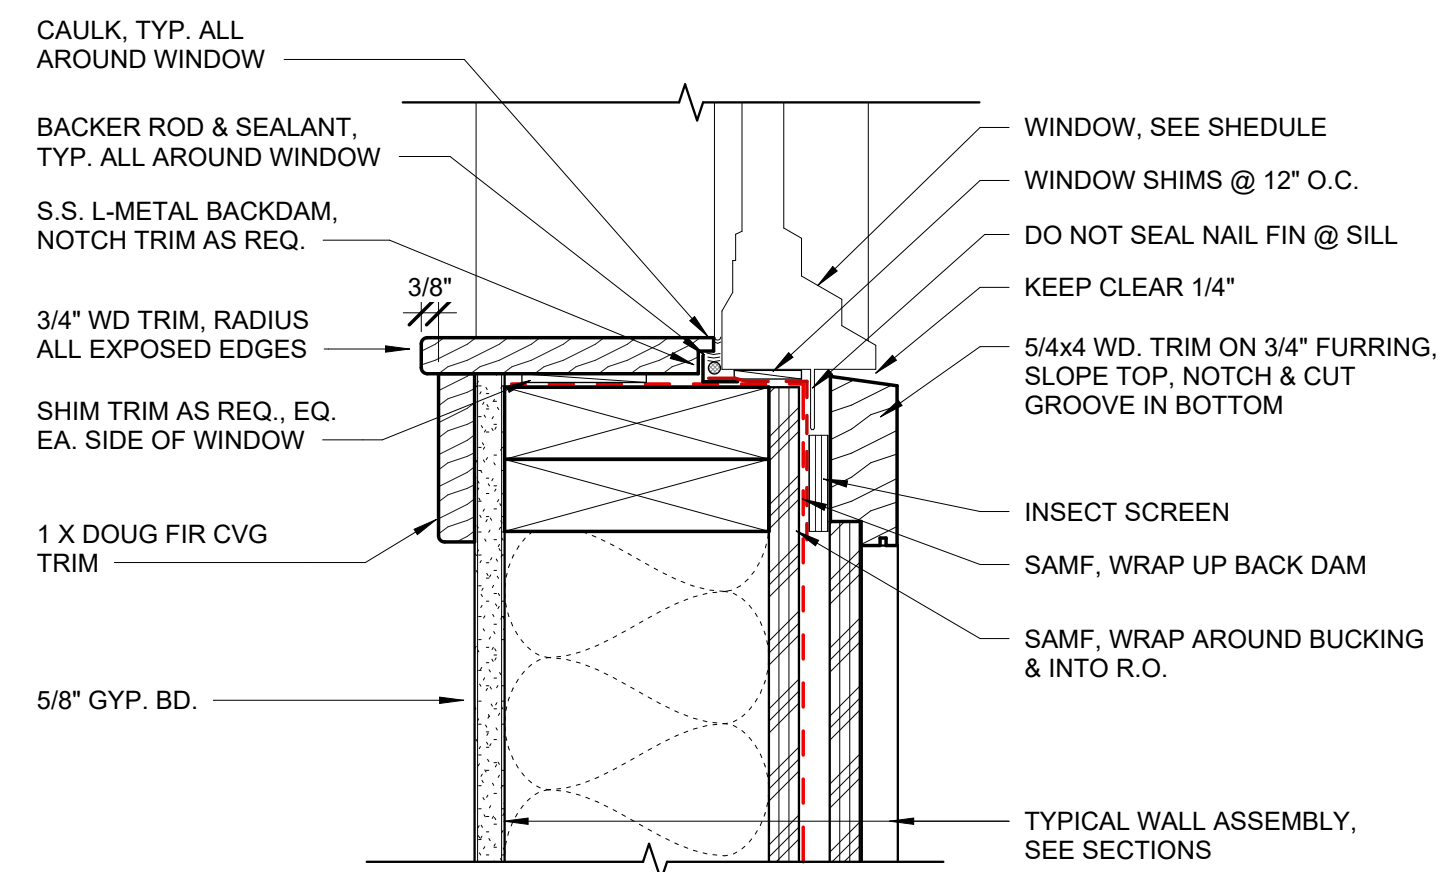


5 WINDOW JAMB
3" = 1'-0"

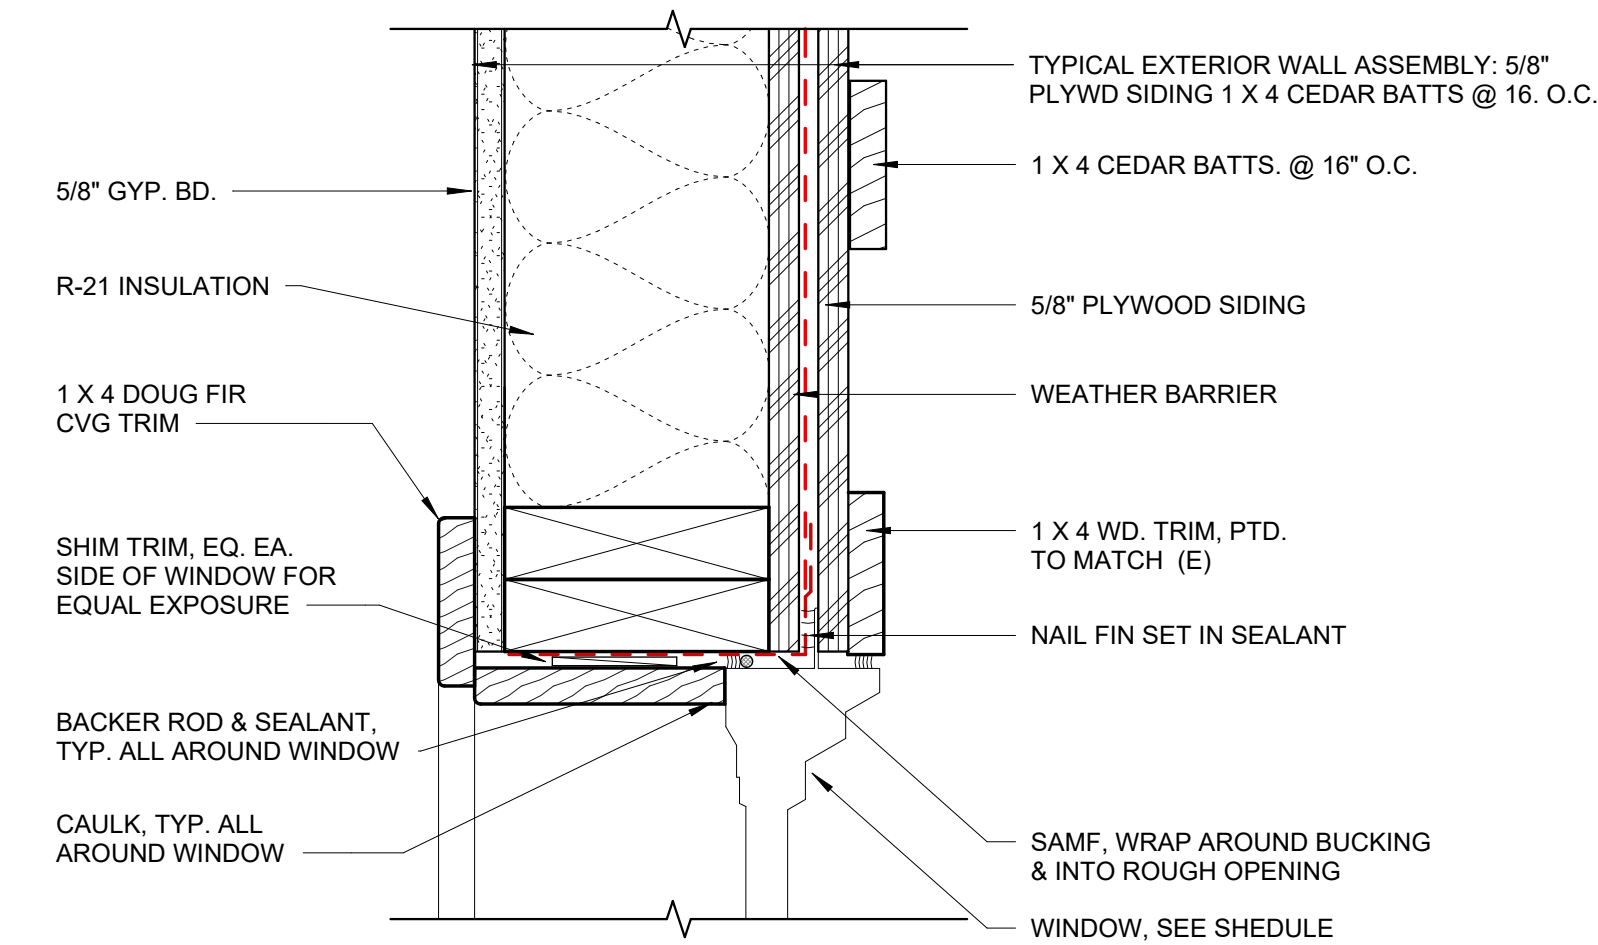

8 WINDOW HEAD
3" = 1'-0"

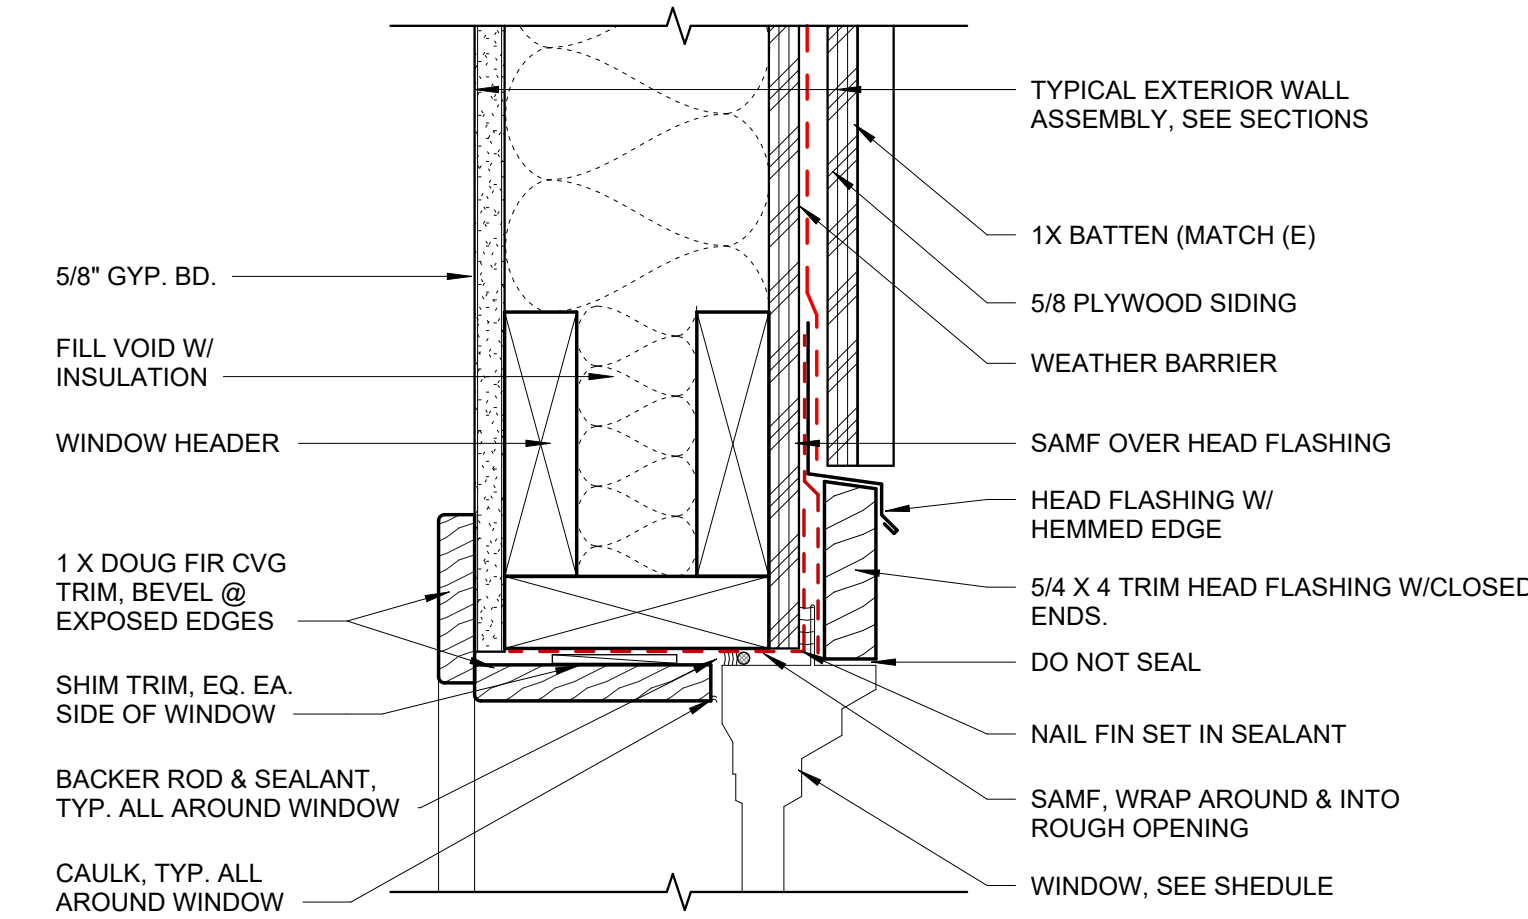

9 FIREWALL TRANSITION
3" = 1'-0"

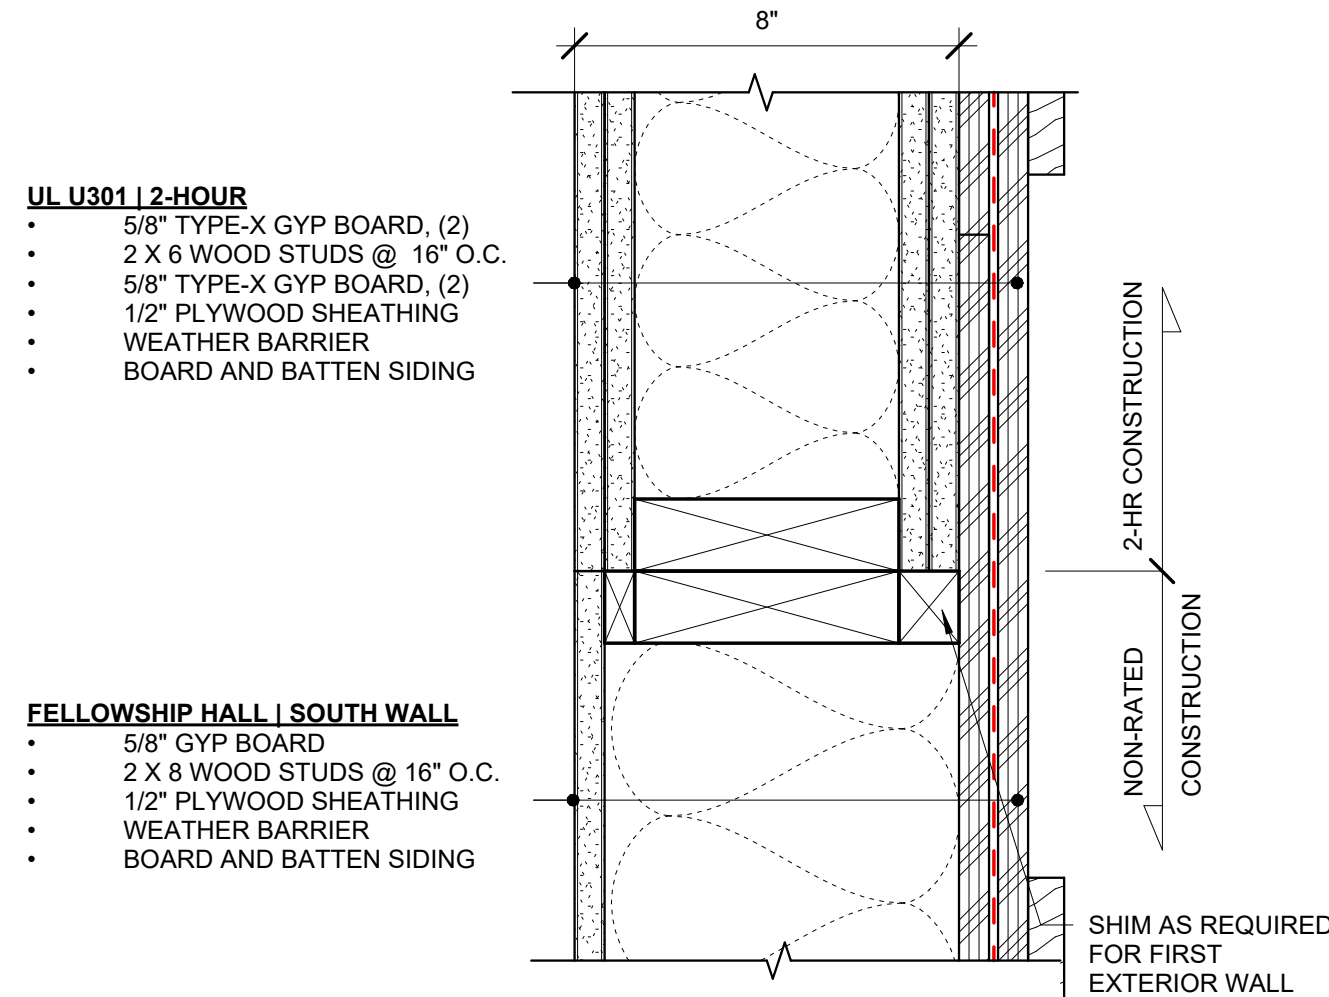

PROJECT NO.: 25.020

FIRST BAPTIST CHURCH OF GOLD BEACH REMODEL

29755 TURNER ST
GOLD BEACH, OR 97444

PERMITTING

REVISIONS:
DATE DESCRIPTION

DATE: JAN/2026

SHEET TITLE:
DETAILS - INTERIOR
WINDOW/DOOR


A5.6

Copyright © 2024
HGE ARCHITECTS, INC.


REGISTERED ARCHITECT
2840
JOSEPH A. SLACK
2840
COOS BAY, OREGON
STATE OF OREGON

333 S. 4TH STREET
COOS BAY, OR 97420
P: 541.269.1166
general@hge1.com
www.hge1.com


HGE
ARCHITECTS, INC.

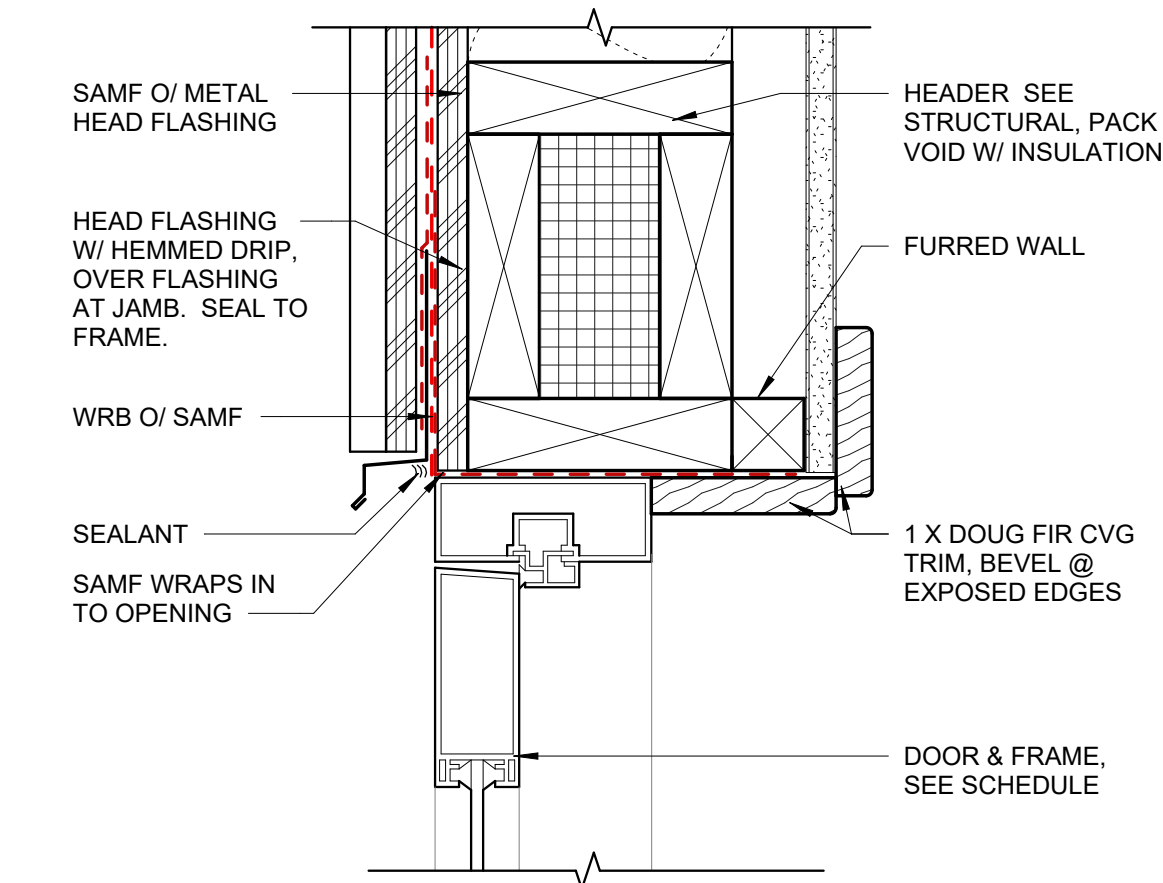


10 EAST ENTRANCE DOOR HEAD
3" = 1'-0"

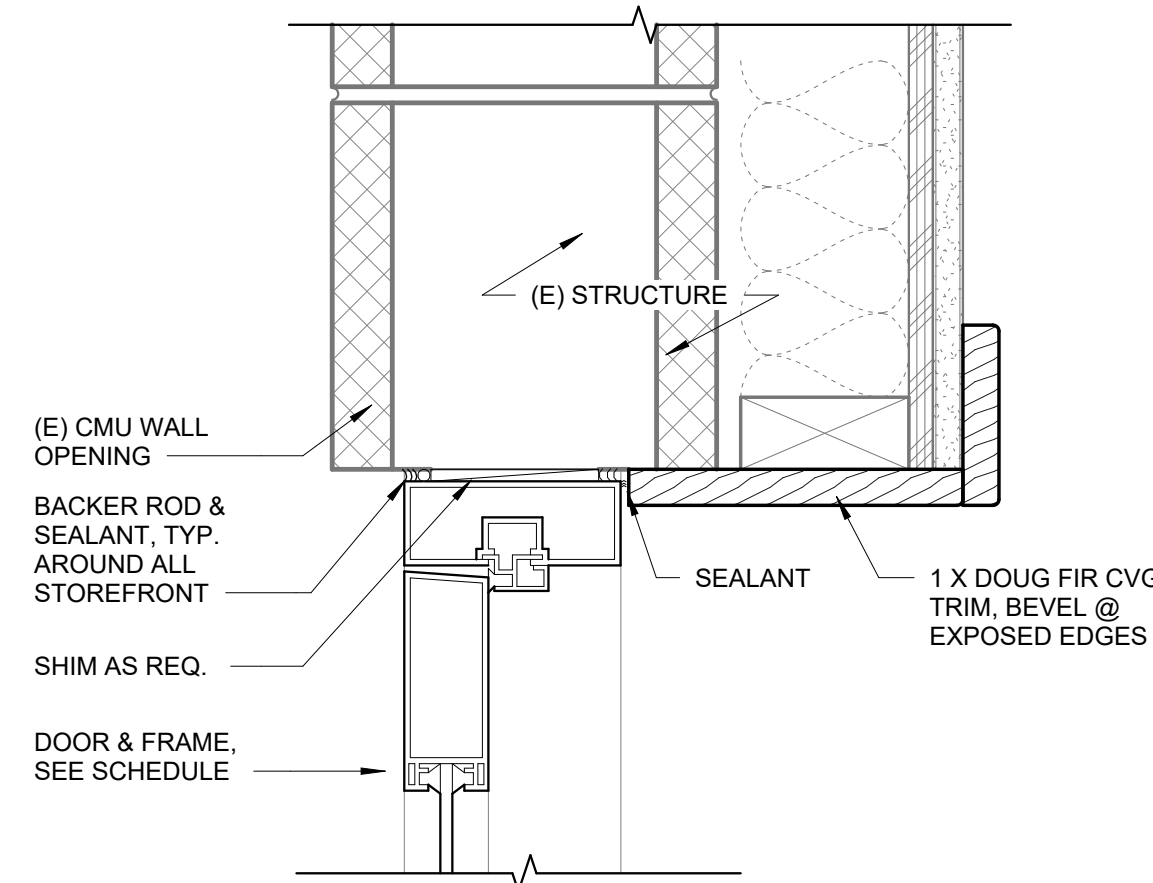


9 WEST ENTRANCE DOOR HEAD
3" = 1'-0"

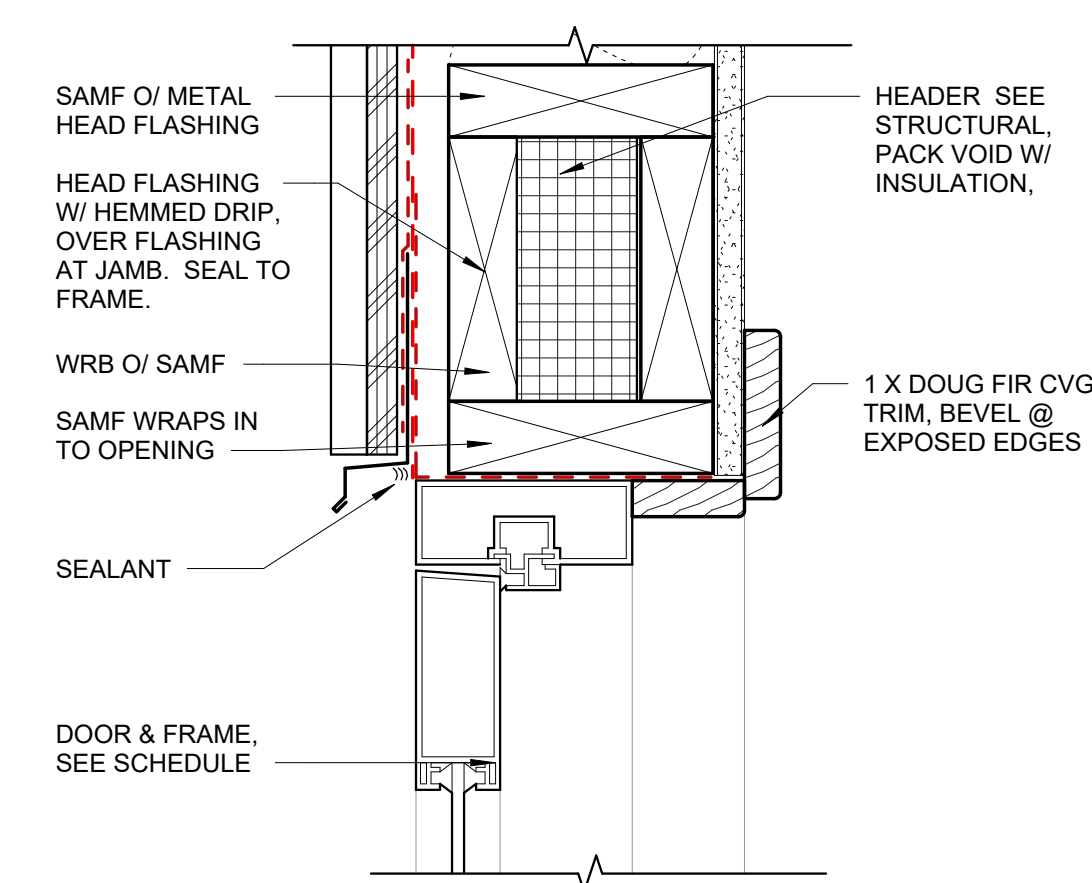


8 NORTH ENTRANCE DOOR HEAD
3" = 1'-0"

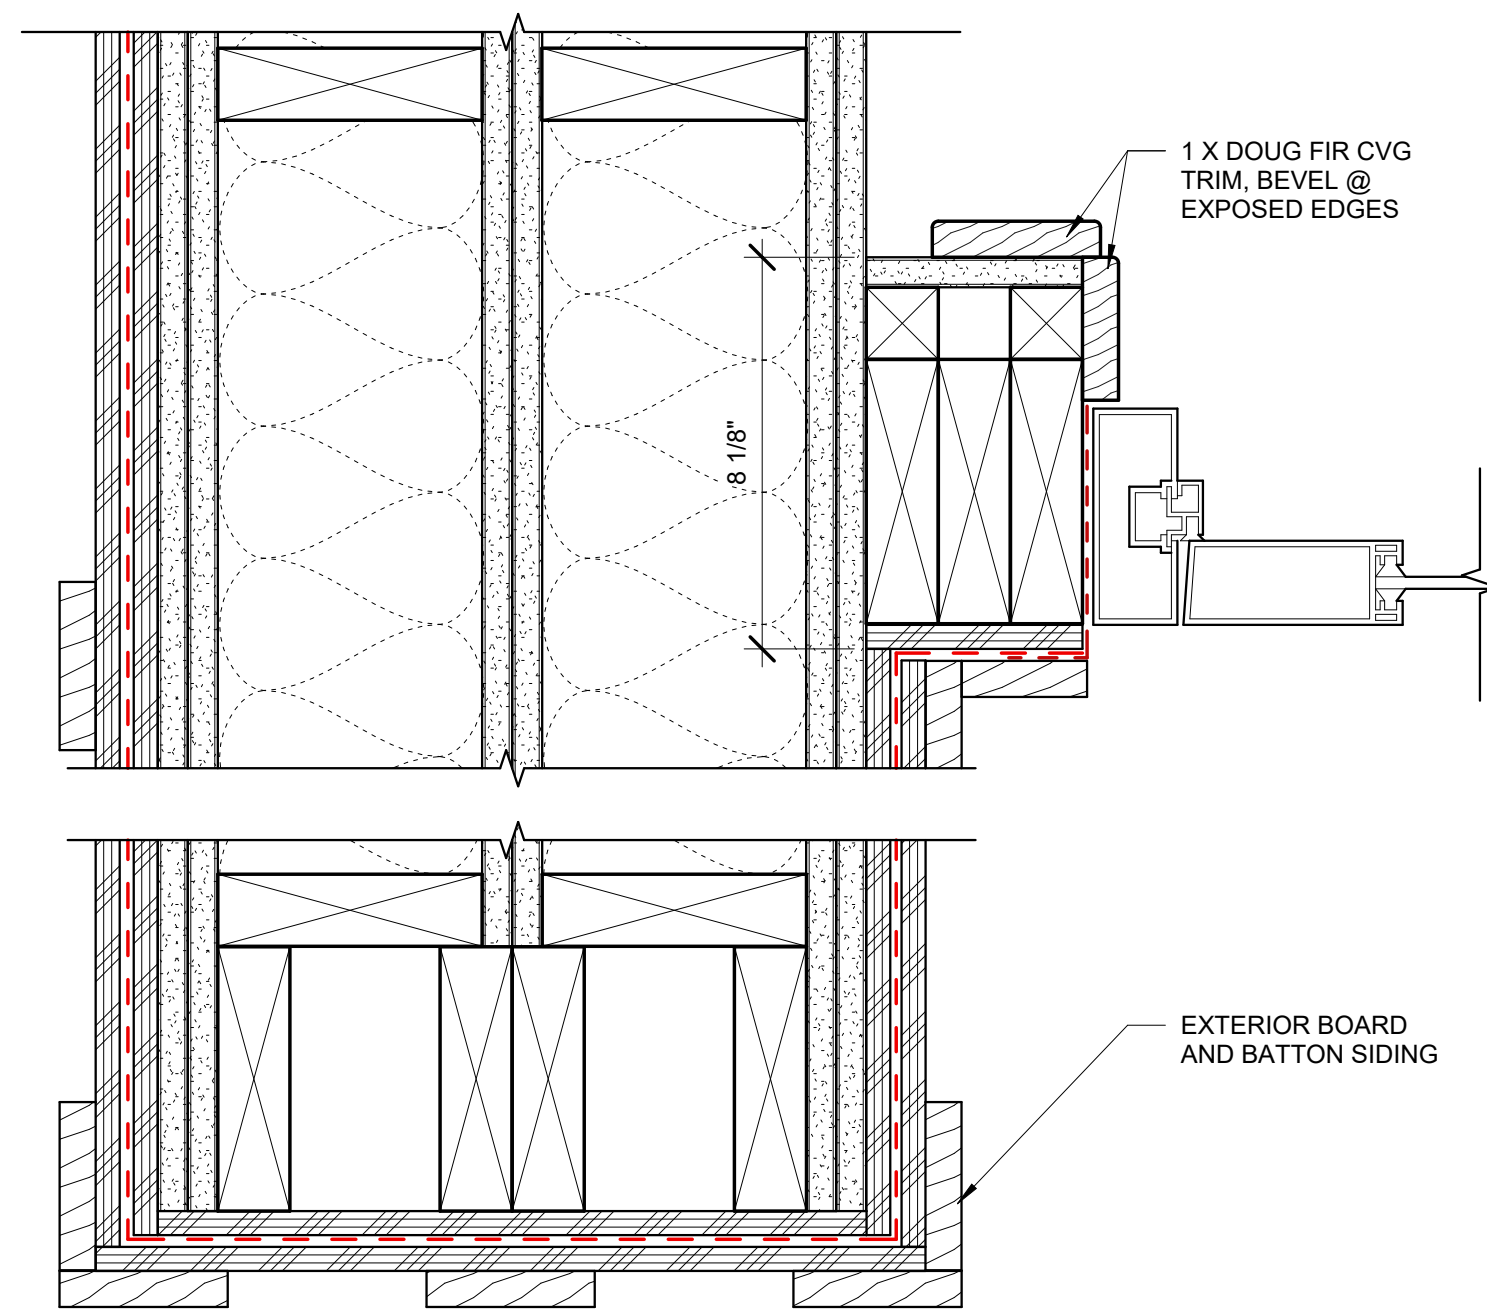


7 EAST ENTRANCE DOOR JAMB
3" = 1'-0"

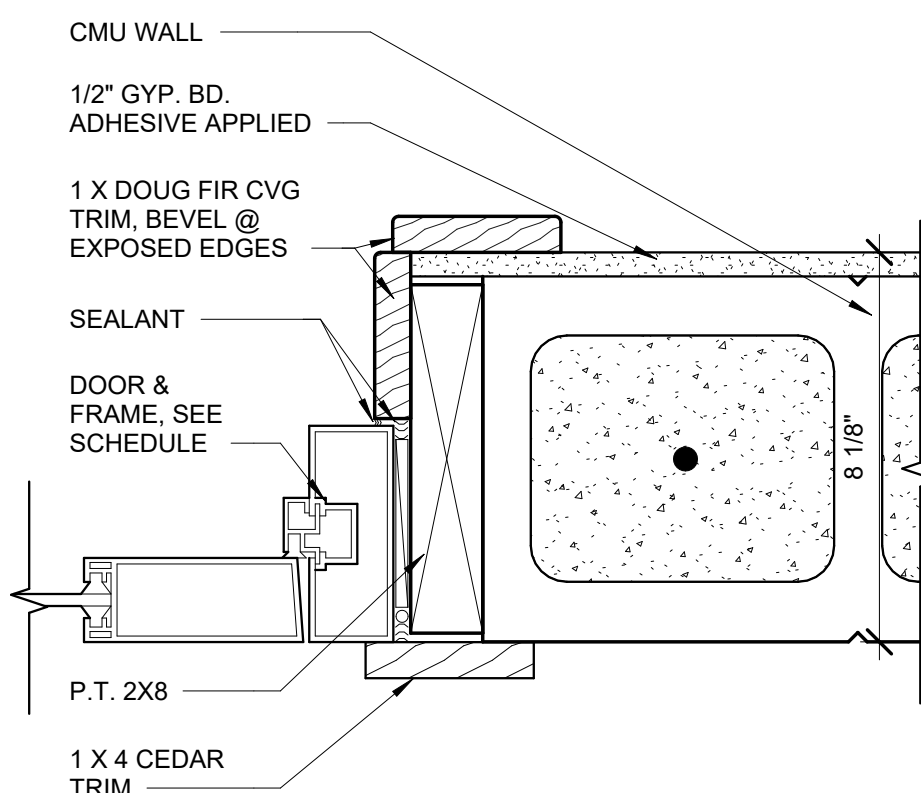


6 EAST ENTRANCE @ CMU JAMB
3" = 1'-0"

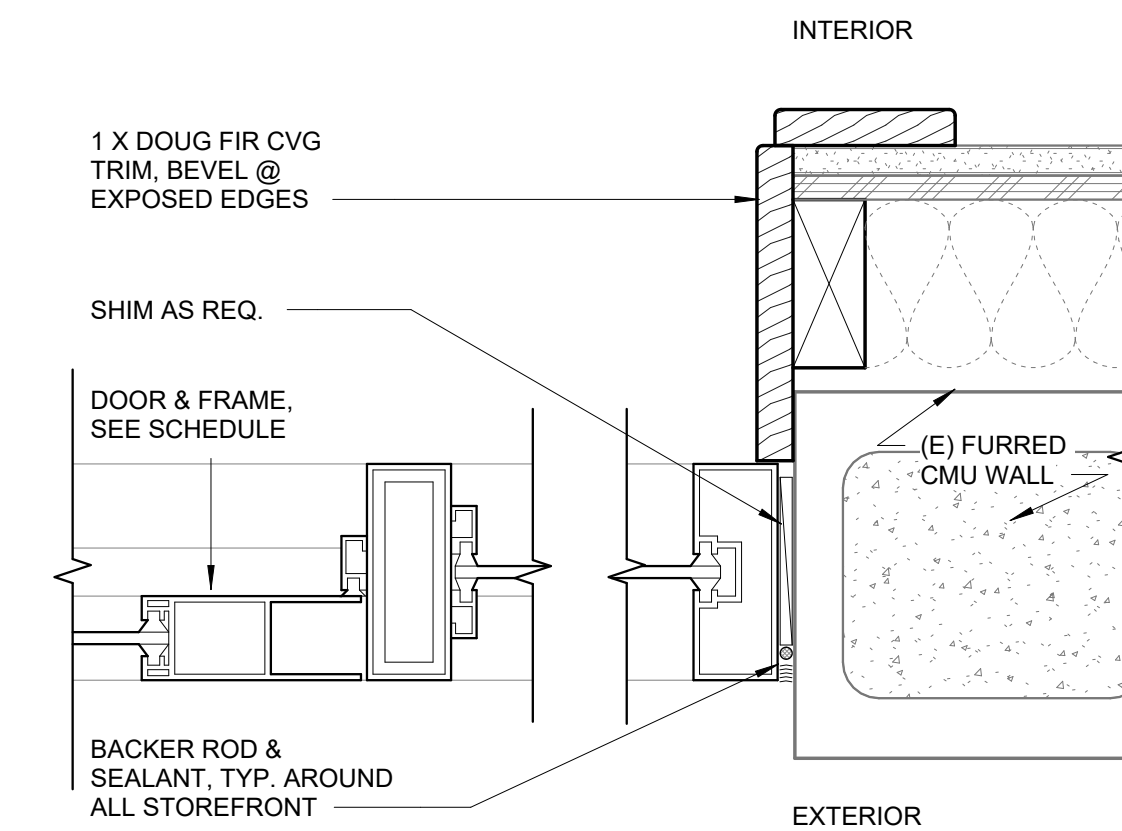


5 WEST ENTRANCE JAMB @ CMU WALL
3" = 1'-0"

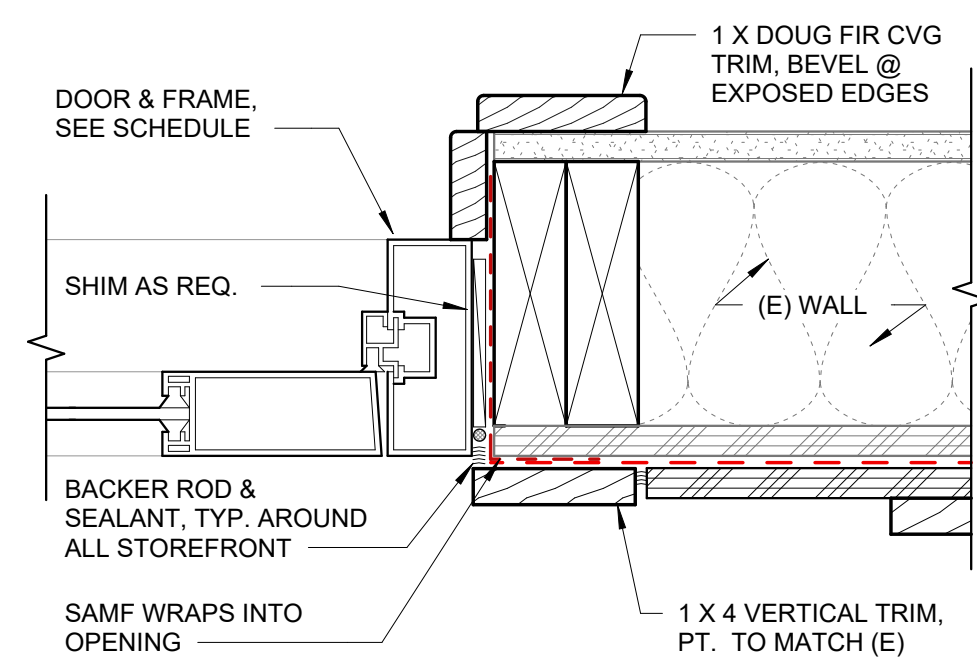


4 NORTH ENTRANCE DOOR JAMB
3" = 1'-0"

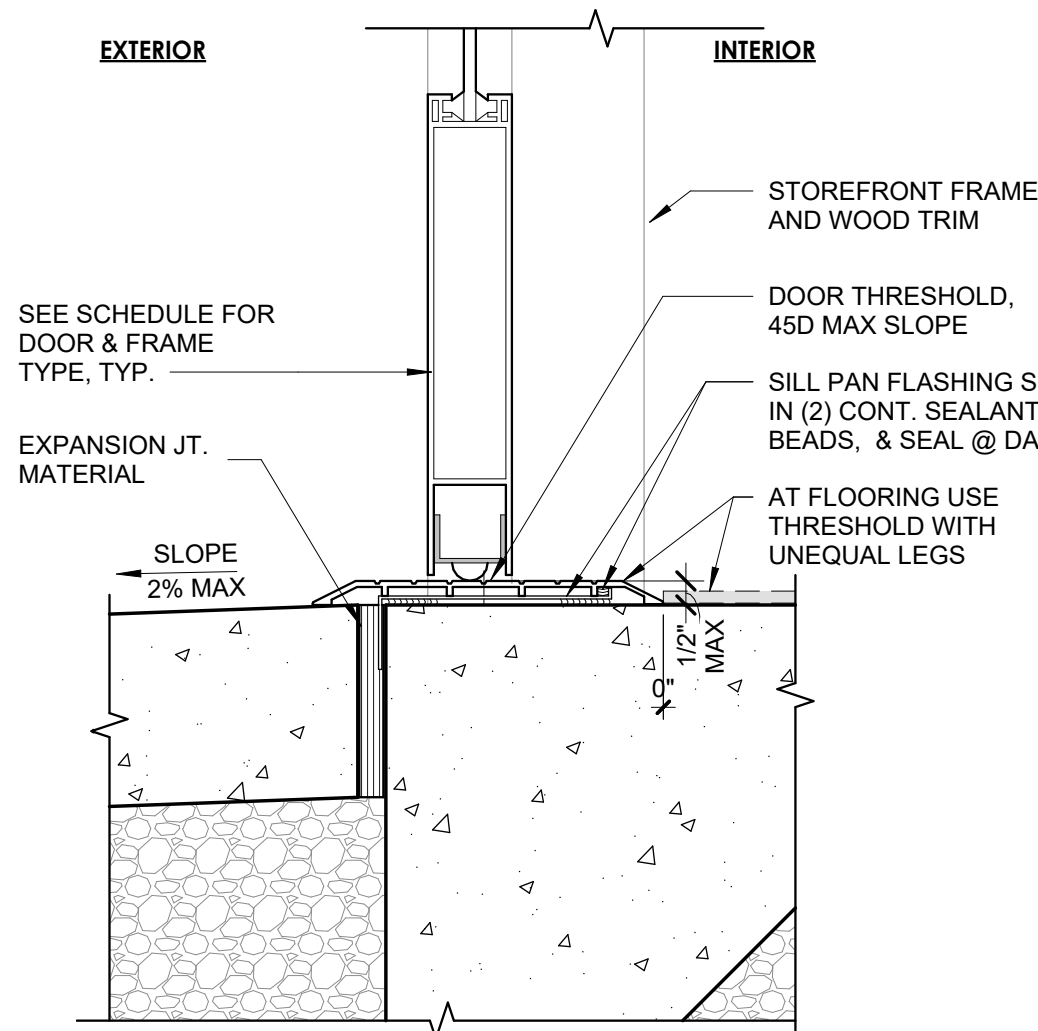

3 THRESHOLD
3" = 1'-0"

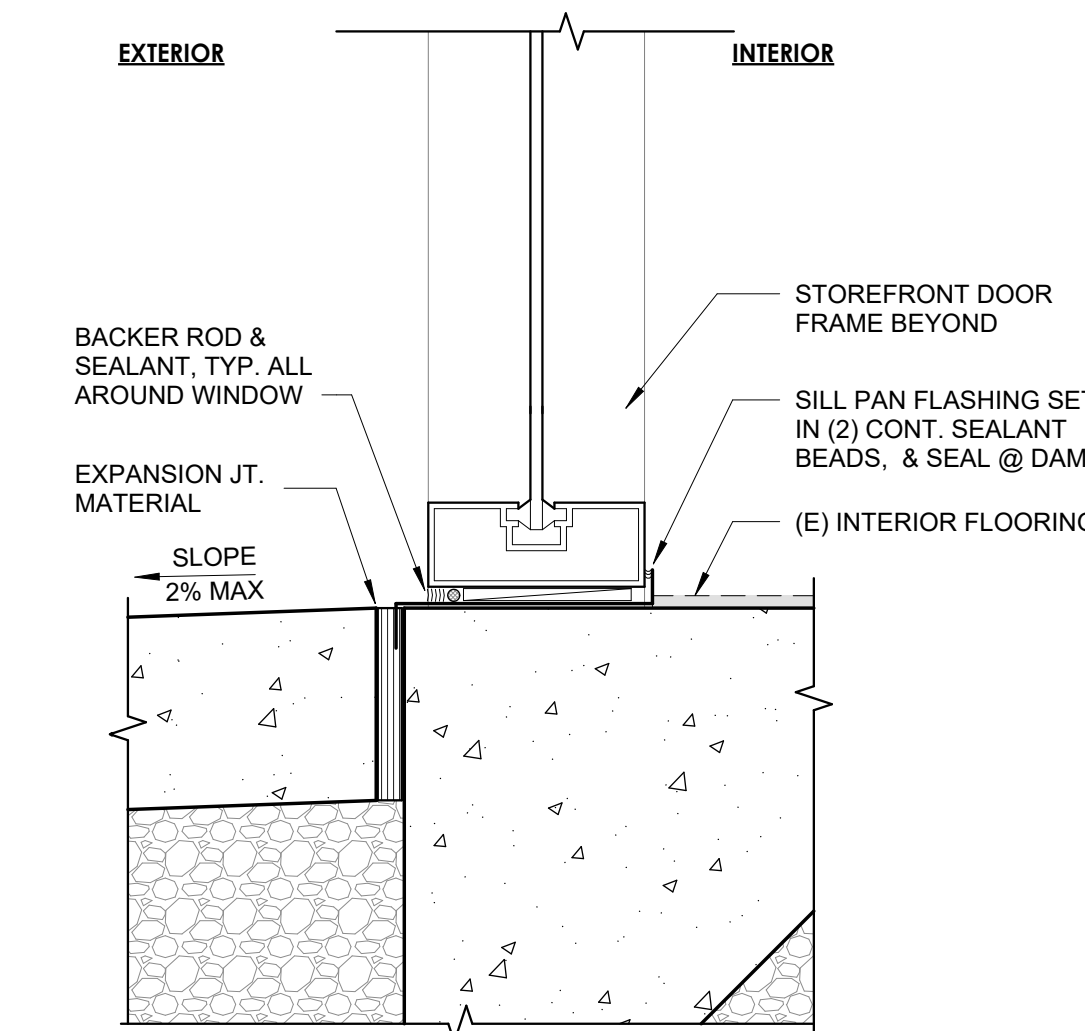


2 WEST ENTRANCE WINDOW SILL
3" = 1'-0"

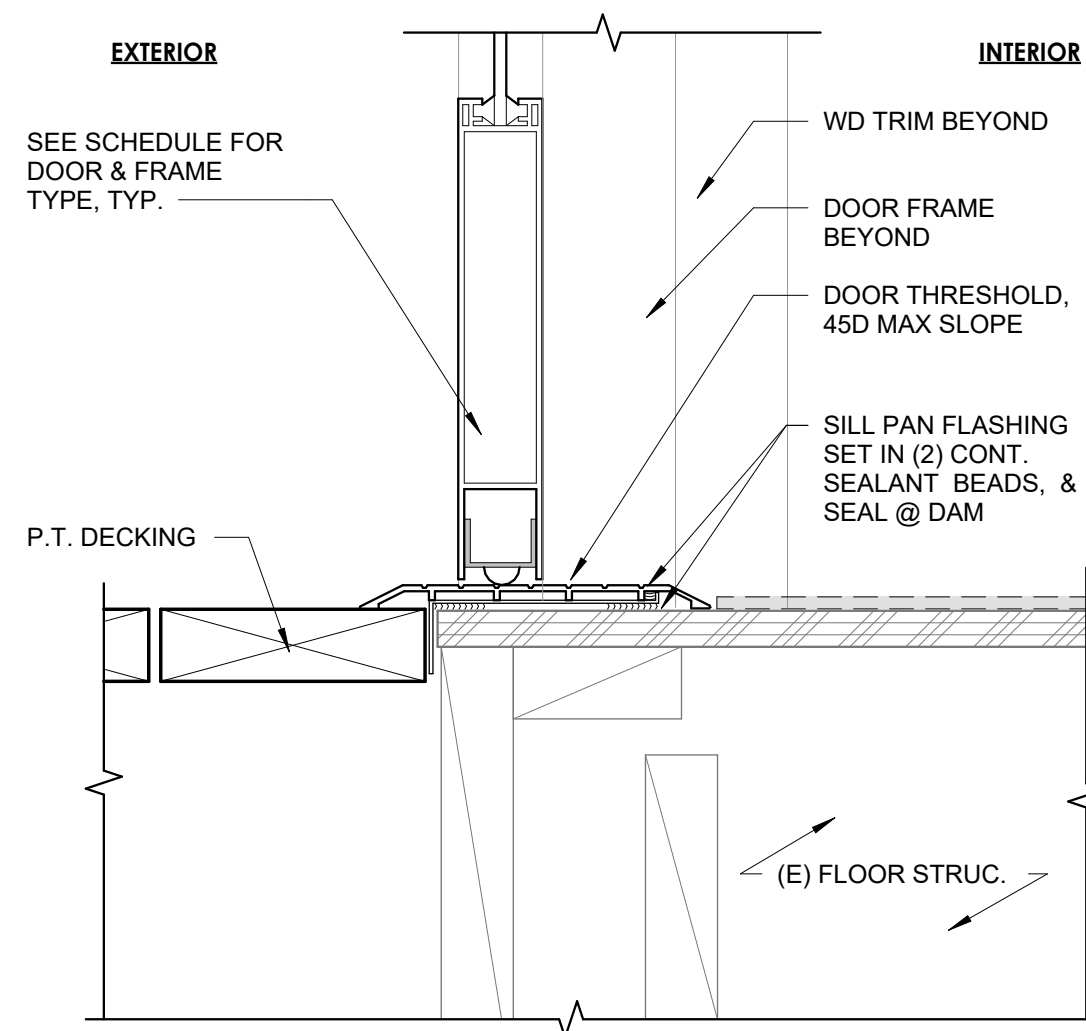


1 NORTH ENTRANCE DOOR SILL
3" = 1'-0"

1/13/2026 4:31:35 PM H:\Architecture\Jobs\25.020 First Baptist Church Remodel - Preliminary Set.rvt H:\Architecture\Jobs\25.020 First Baptist Church Remodel - Preliminary Set.rvt

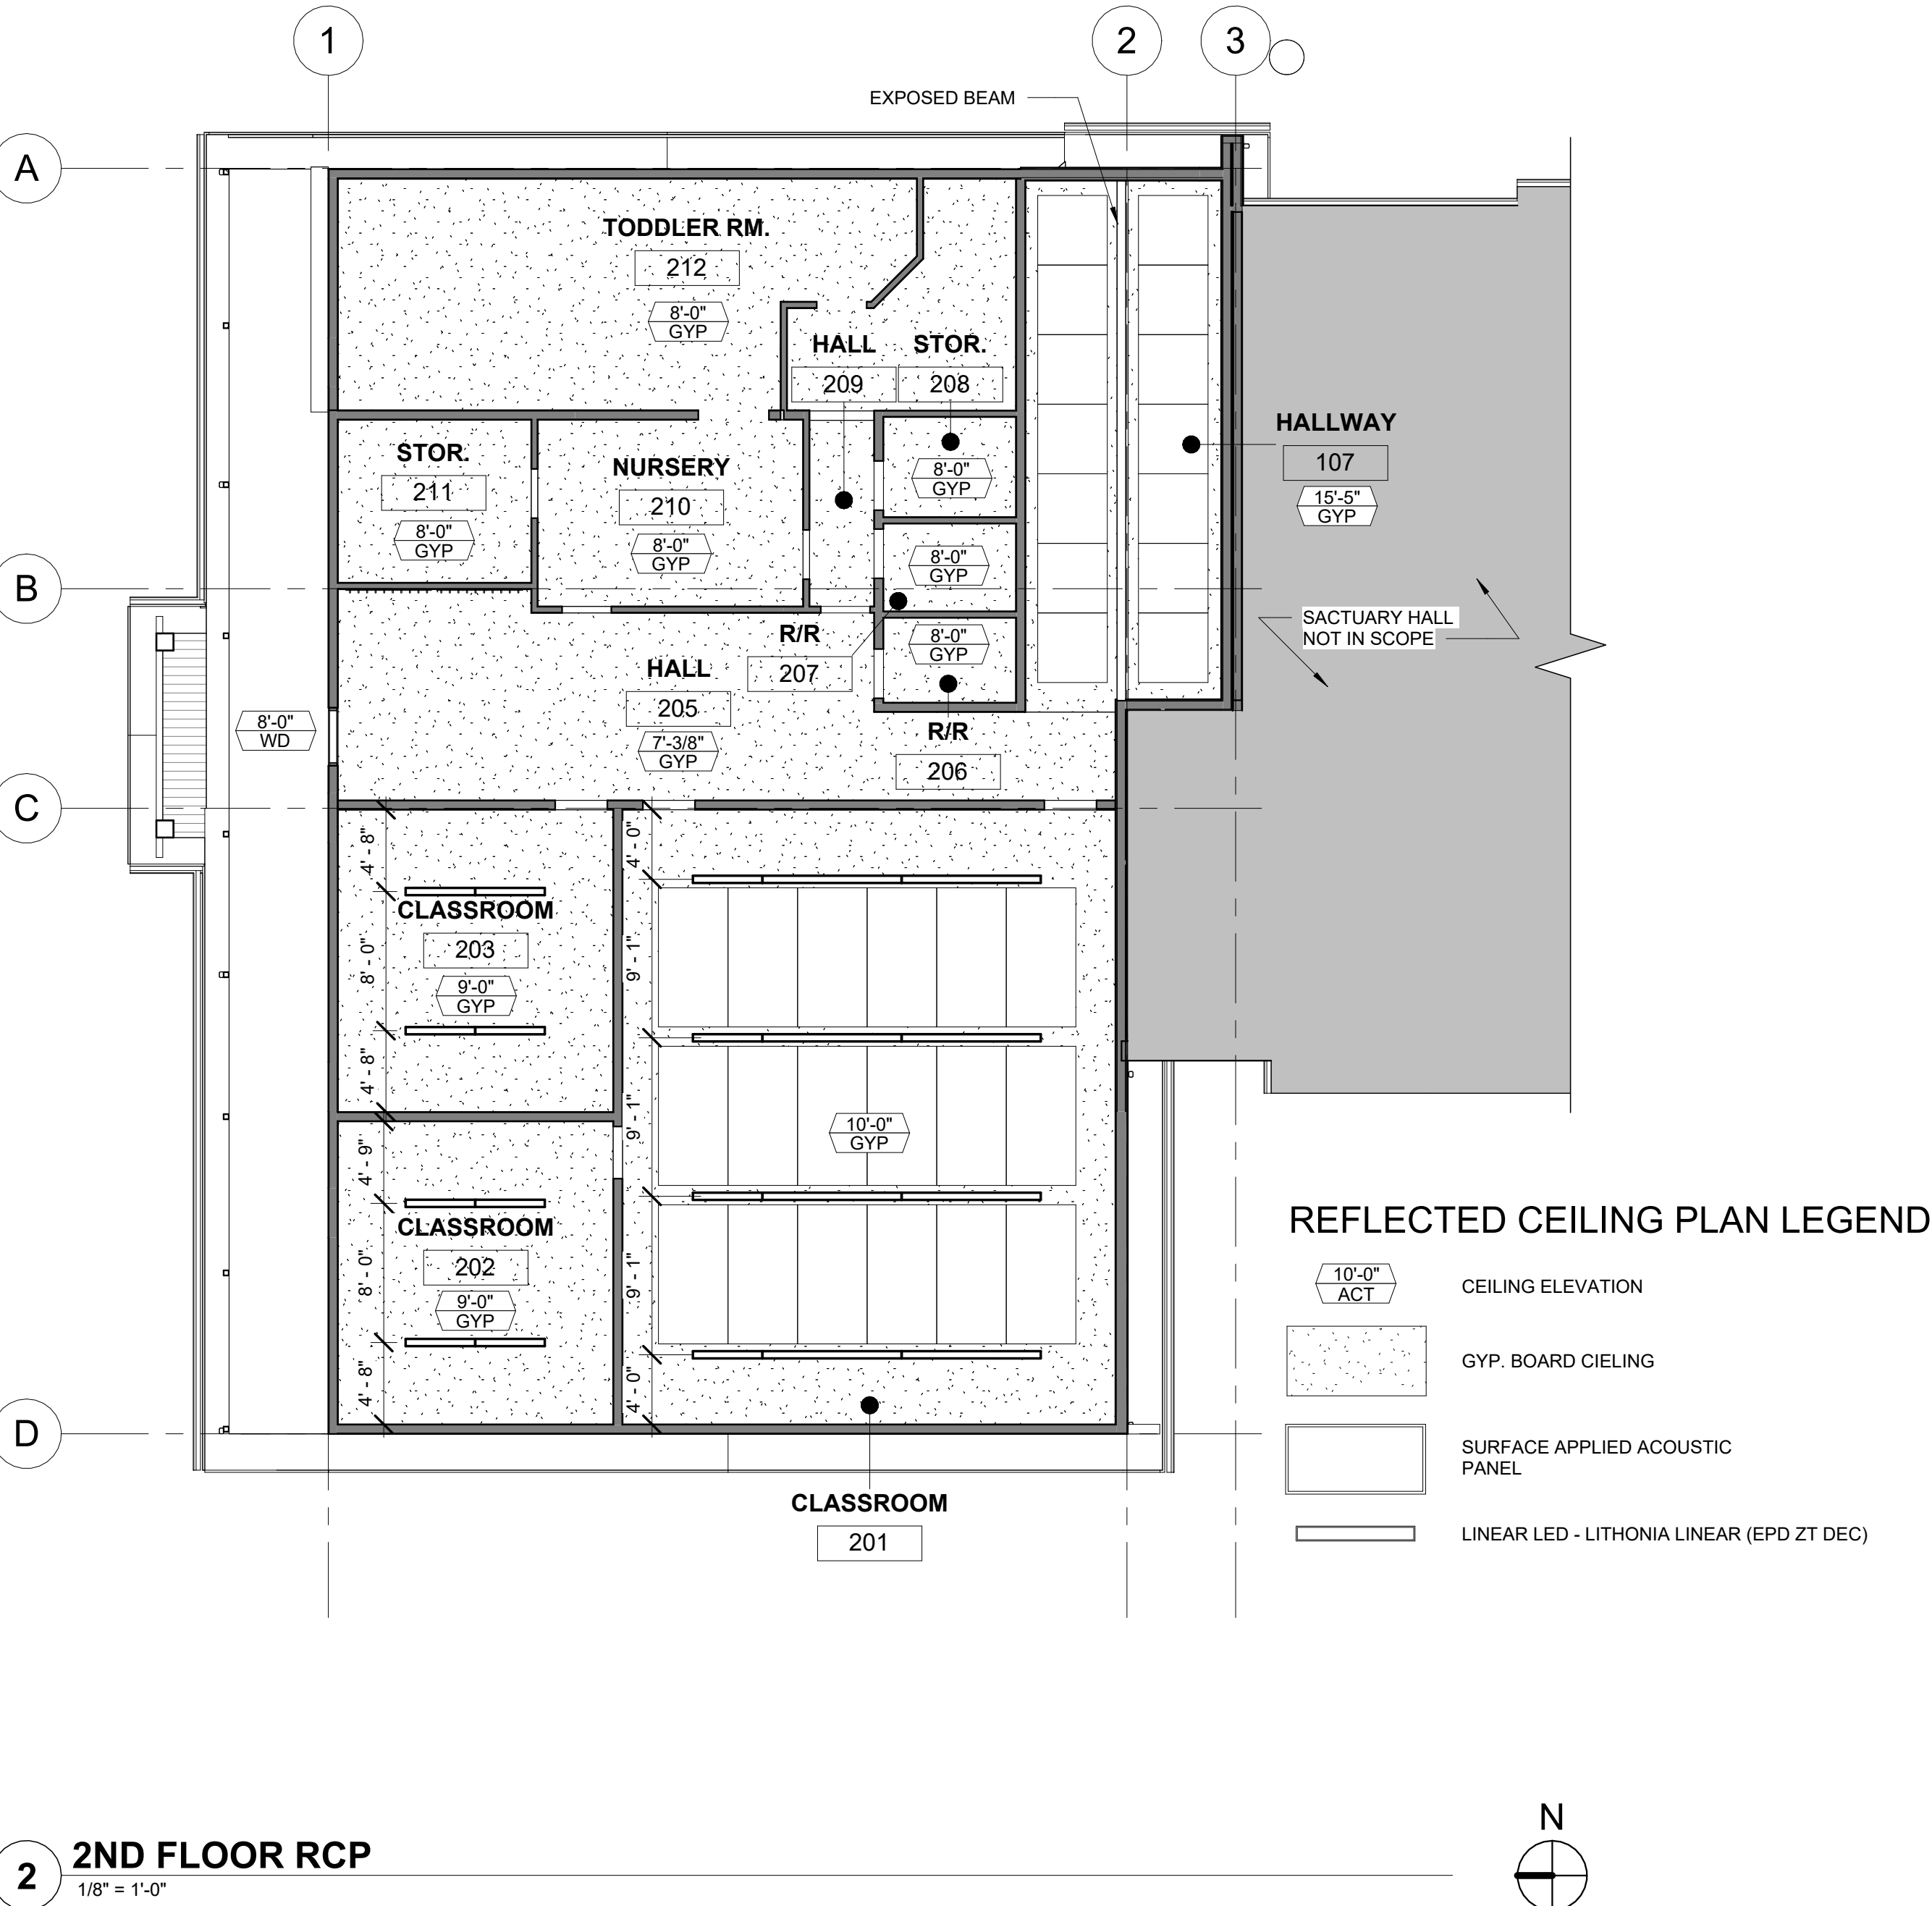


ROOM FINISH SCHEDULE									
ROOM NAME	ROOM NO.	FLOOR FINISH	BASE	NORTH WALL	EAST WALL	SOUTH WALL	WEST WALL	CEILING FINISH	NOTES
HALLWAY	107	TILE/WD	RBR	GYP, PT-1	GYP, PT-1	GYP, PT-1	GYP, PT-1	ACCOUSTIC PANELS	& RISERSWOOD STAIR TRACK
CLASSROOM	201	CPT	RBR	GYP, PT-2	GYP, PT-2	GYP, PT-2	GYP, PT-2	ACCOUSTIC PANELS	
CLASSROOM	202	CPT	RBR	GYP, PT-2	GYP, PT-2	GYP, PT-2	GYP, PT-2	GYP, PT-1	
CLASSROOM	203	CPT	RBR	GYP, PT-2	GYP, PT-2	GYP, PT-2	GYP, PT-2	GYP, PT-1	
HALL	205	CPT	RBR	GYP, PT-1	GYP, PT-1	GYP, PT-1	GYP, PT-1	GYP, PT-1	
R/R	206	(E) TO REMAIN	RBR	N/A	N/A	N/A	GYP, PT-1	GYP, PT-1	PATCH WALL
FOYER	301	(E) TO REMAIN						(E) TO REMAIN	
WOMENS R/R	302	(E) TO REMAIN						(E) TO REMAIN	
MENS R/R	303	(E) TO REMAIN						(E) TO REMAIN	

DOOR SCHEDULE									
DOOR NO.	ROOM NAME	SIZE (WxH)	TYPE	DOOR MATERIAL	FRAME MATERIAL	HARDWARE GROUP	RATING	NOTES	
101	FELLOWSHIP HALL	6'-1" X 7'-0"	D1	AL	AL	HW-28	---		
107A	HALLWAY	8'-0" X 7'-0"	B	HM	HM	HW-25F	90 MIN.		
107B	HALLWAY	3'-0" X 7'-0"	D	AL	AL	HW-28	---		
201A	CLASSROOM	3'-0" X 6'-8"	C	WD	WD	HW-20F	20 MIN.		
201B	CLASSROOM	3'-0" X 6'-8"	C	WD	WD	HW-20F	20 MIN.		
202	CLASSROOM	3'-0" X 6'-8"	C	WD	WD	HW-20	---		
203	CLASSROOM	3'-0" X 6'-8"	C	WD	WD	HW-20F	20 MIN.		
205A	HALL	3'-0" X 7'-0"	D	AL	AL	HW-28	---		
205B	HALL	2'-6" X 3'-4"	A	WD	WD		20 MIN.		
206	HALL	2'-10" X 6'-8"	C	---	---		---	(E) TO REMAIN	

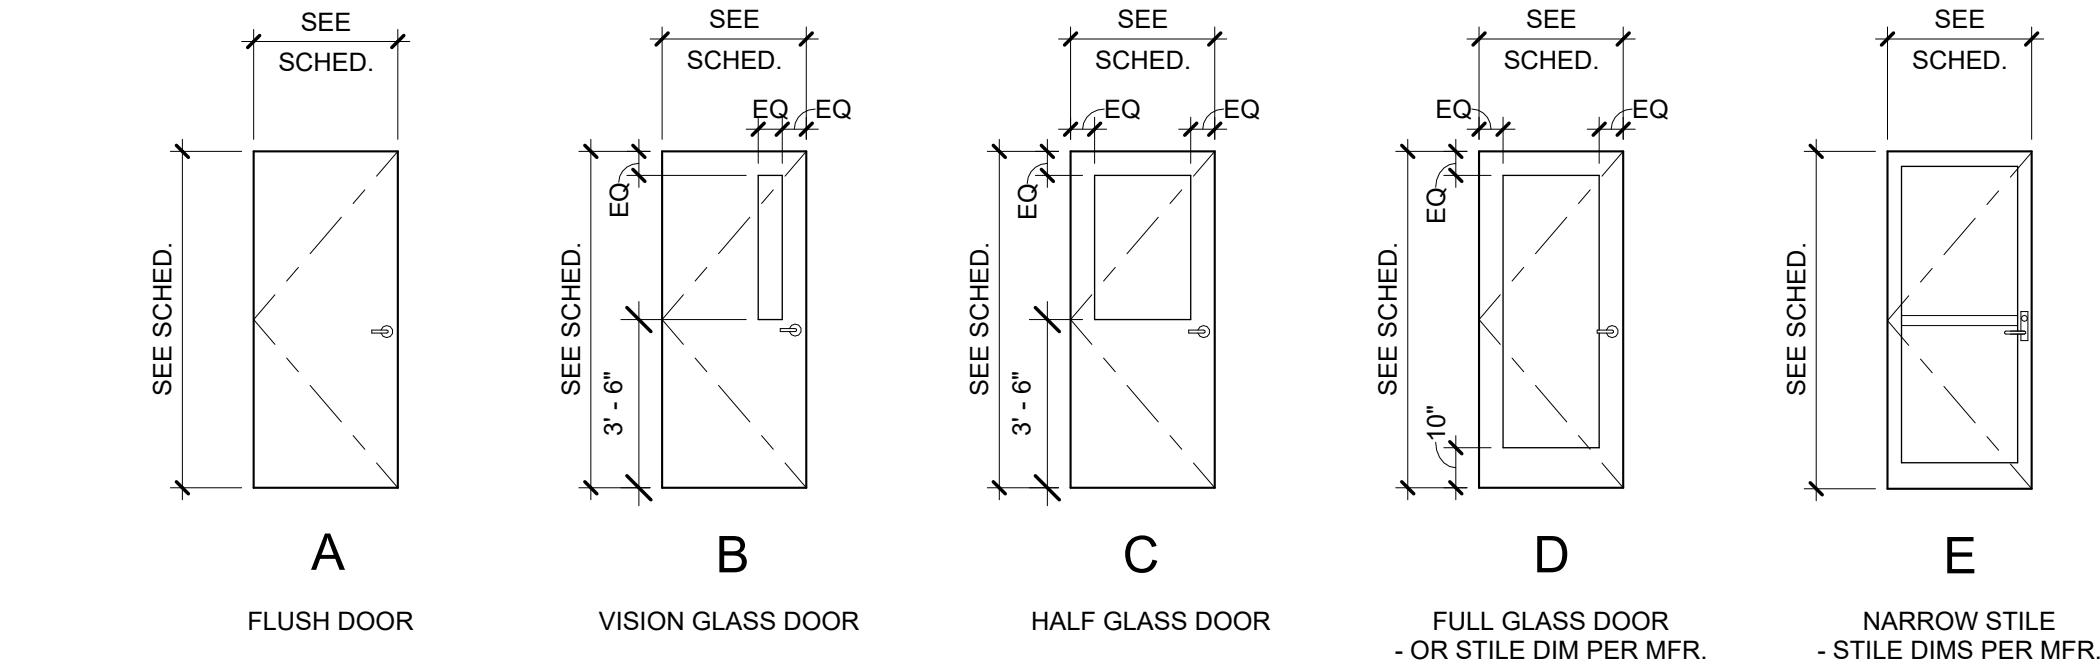

WINDOW SCHEDULE				
MARK	SIZE (WxH)	COUNT	TYPE	NOTES
A	1'-2" x 6'-6"	7	SINGLE HUNG/ UNEQUAL SASH	
B	1'-2" x 6'-6"	7	FIXED	
C	2'-0" x 5'-0"	10	SINGLE HUNG	
D	2'-0" x 5'-0"	1	FIXED	
E	2'-0" x 4'-0"	2	SINGLE HUNG	
F	1'-6" x 6'-0"	4	FIXED	

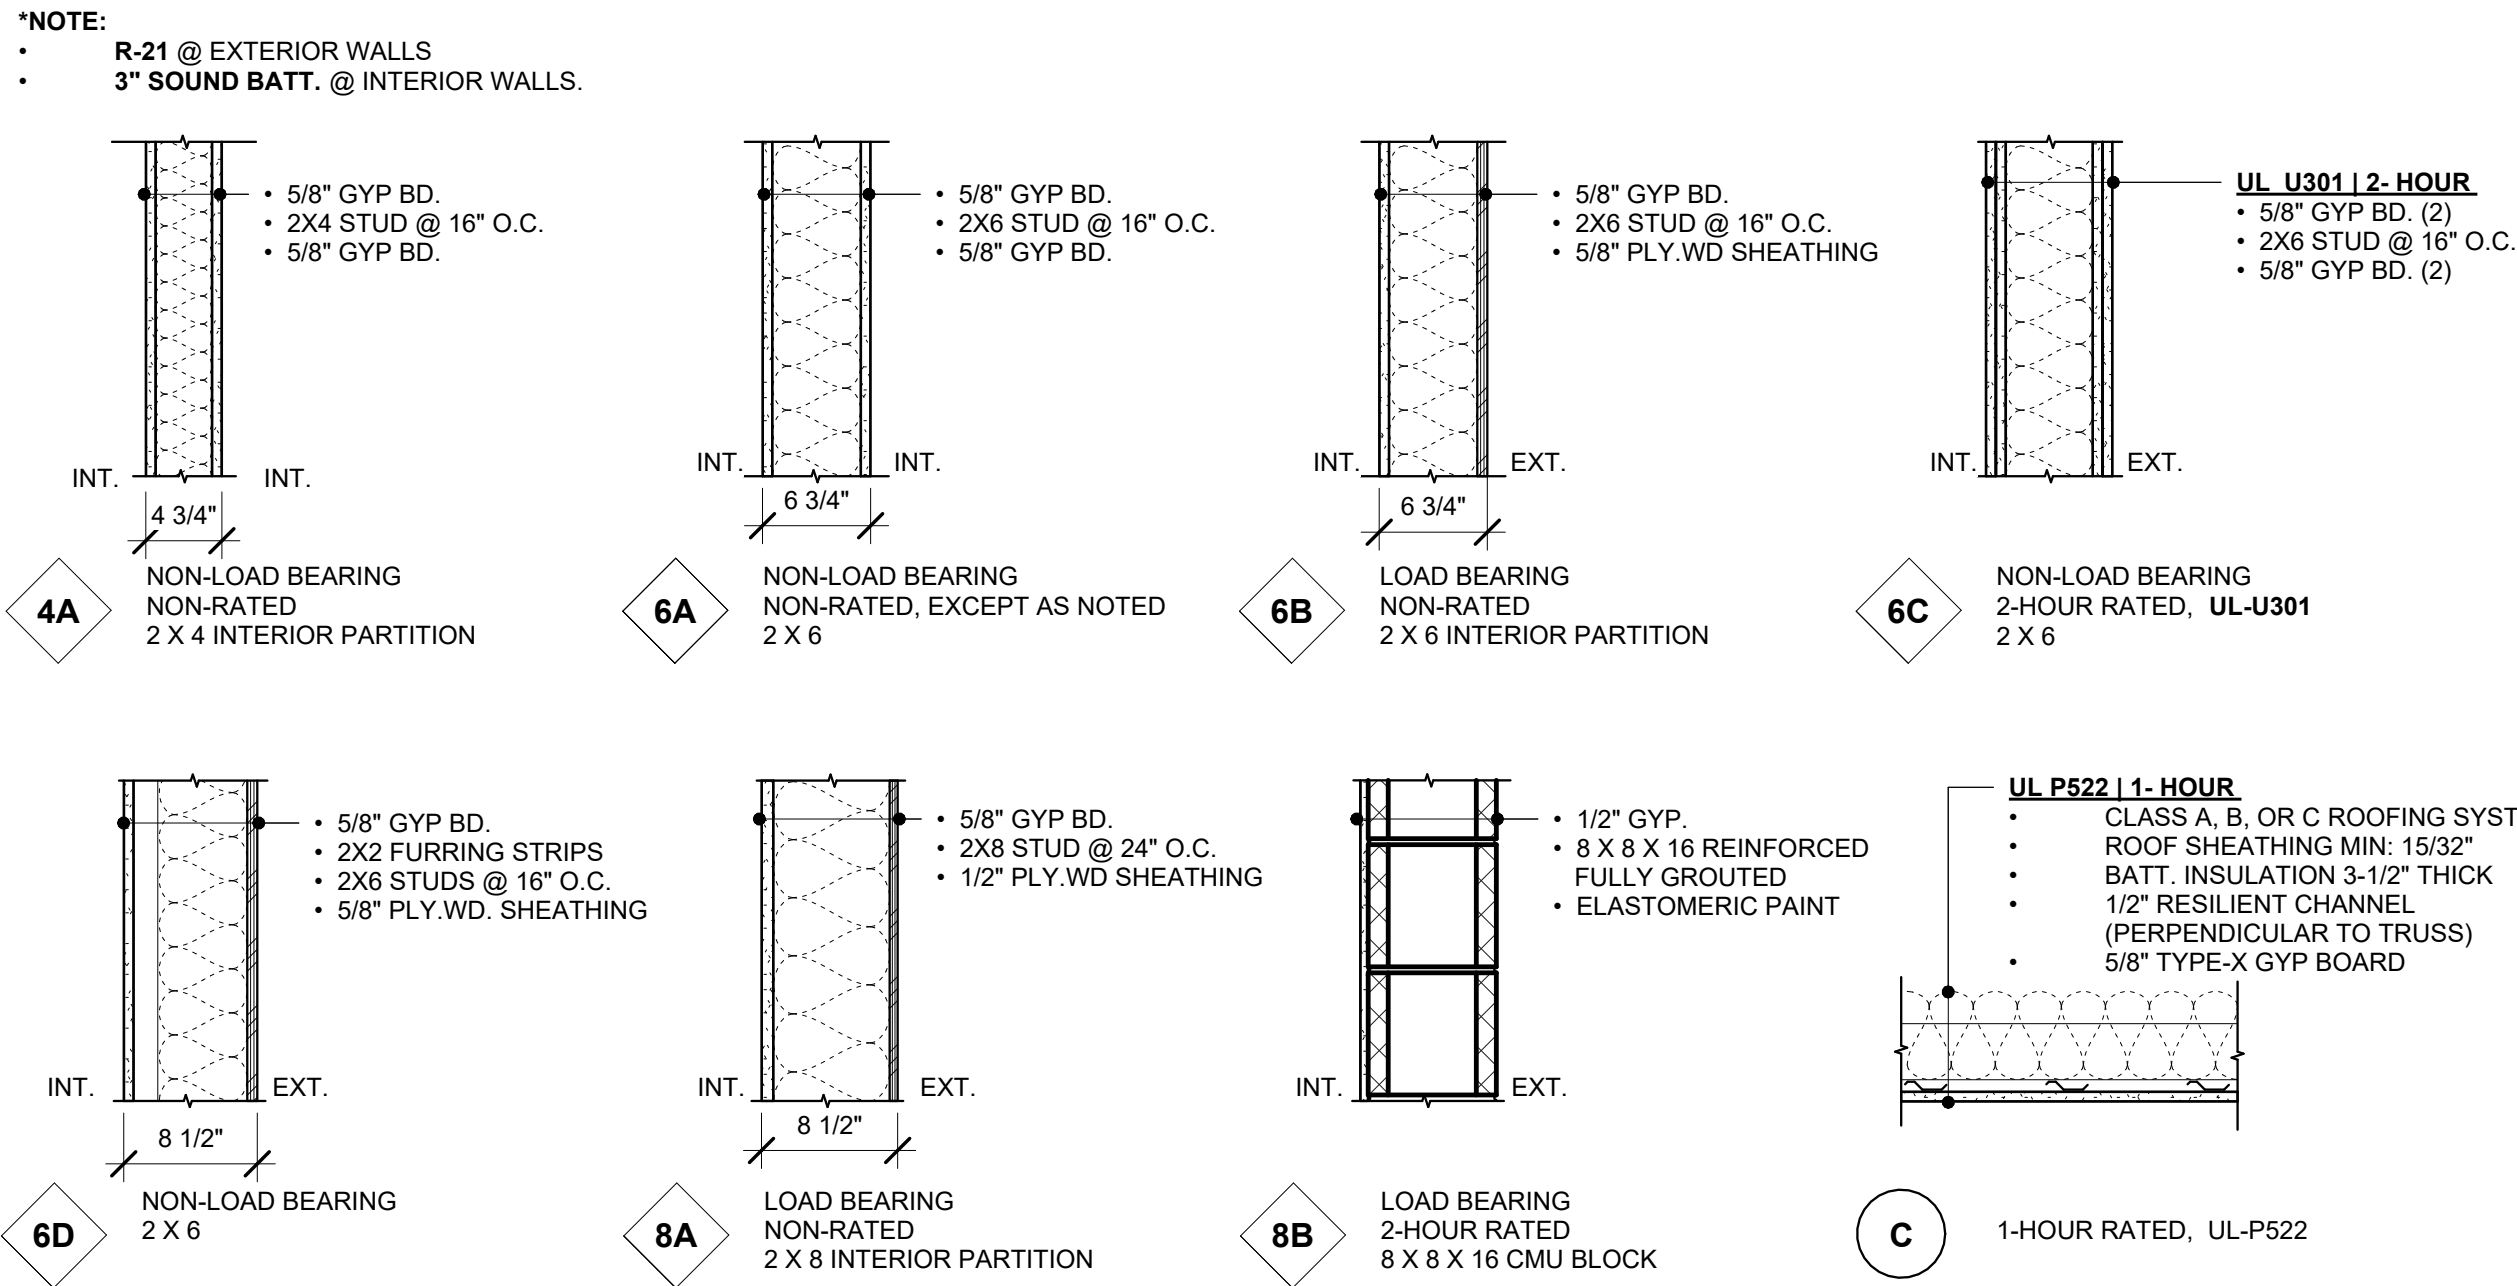

1 WALL TYPES
1" = 1'-0"